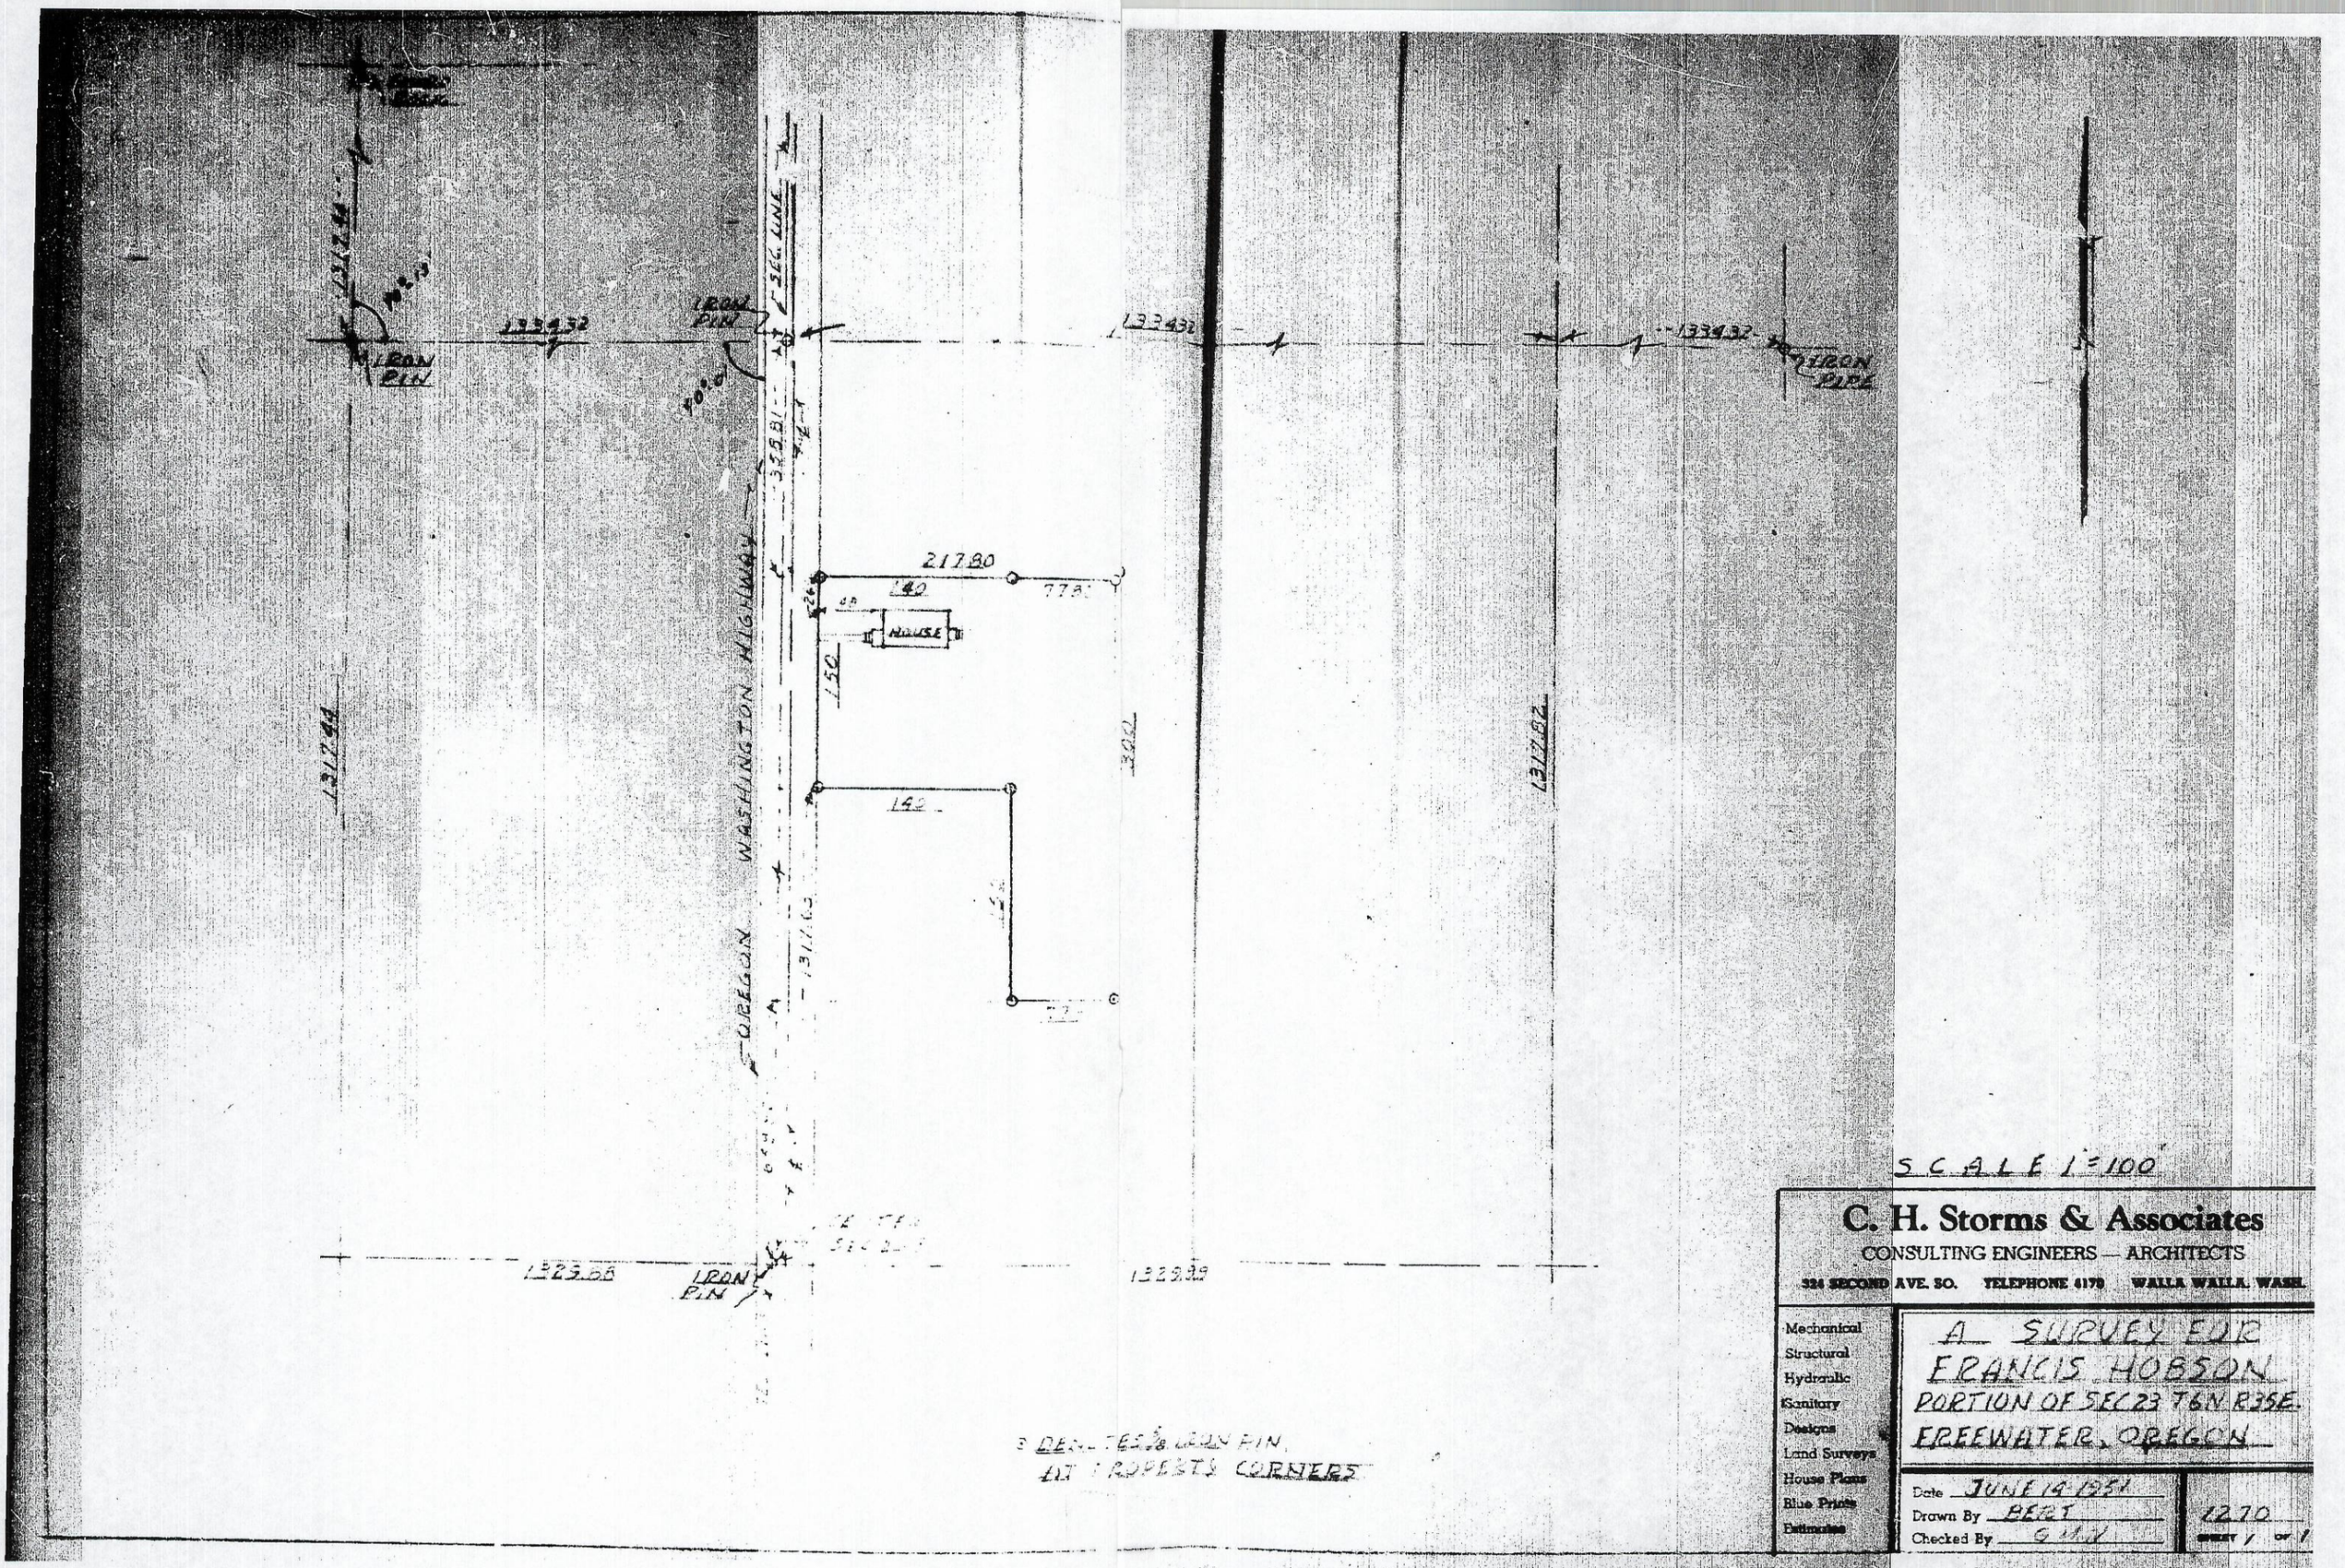

C. H. Storms & Associates
CONSULTING ENGINEERS — ARCHITECTS
324 SECOND AVE. SO. TELEPHONE 4170 WALLA WALLA, WASH.

Mechanical
Structural
Hydraulic
Sanitary
Designs
Land Surveys
House Plans
Blue Prints
Estimates

A SURVEY FOR
FRANCIS HOBSON
PORTION OF SEC 23 T6N R35E
FREEWATER, OREGON

Date JUNE 14 1951
Drawn By BERT
Checked By G.H.S.

1270
SHEET 1 OF 1