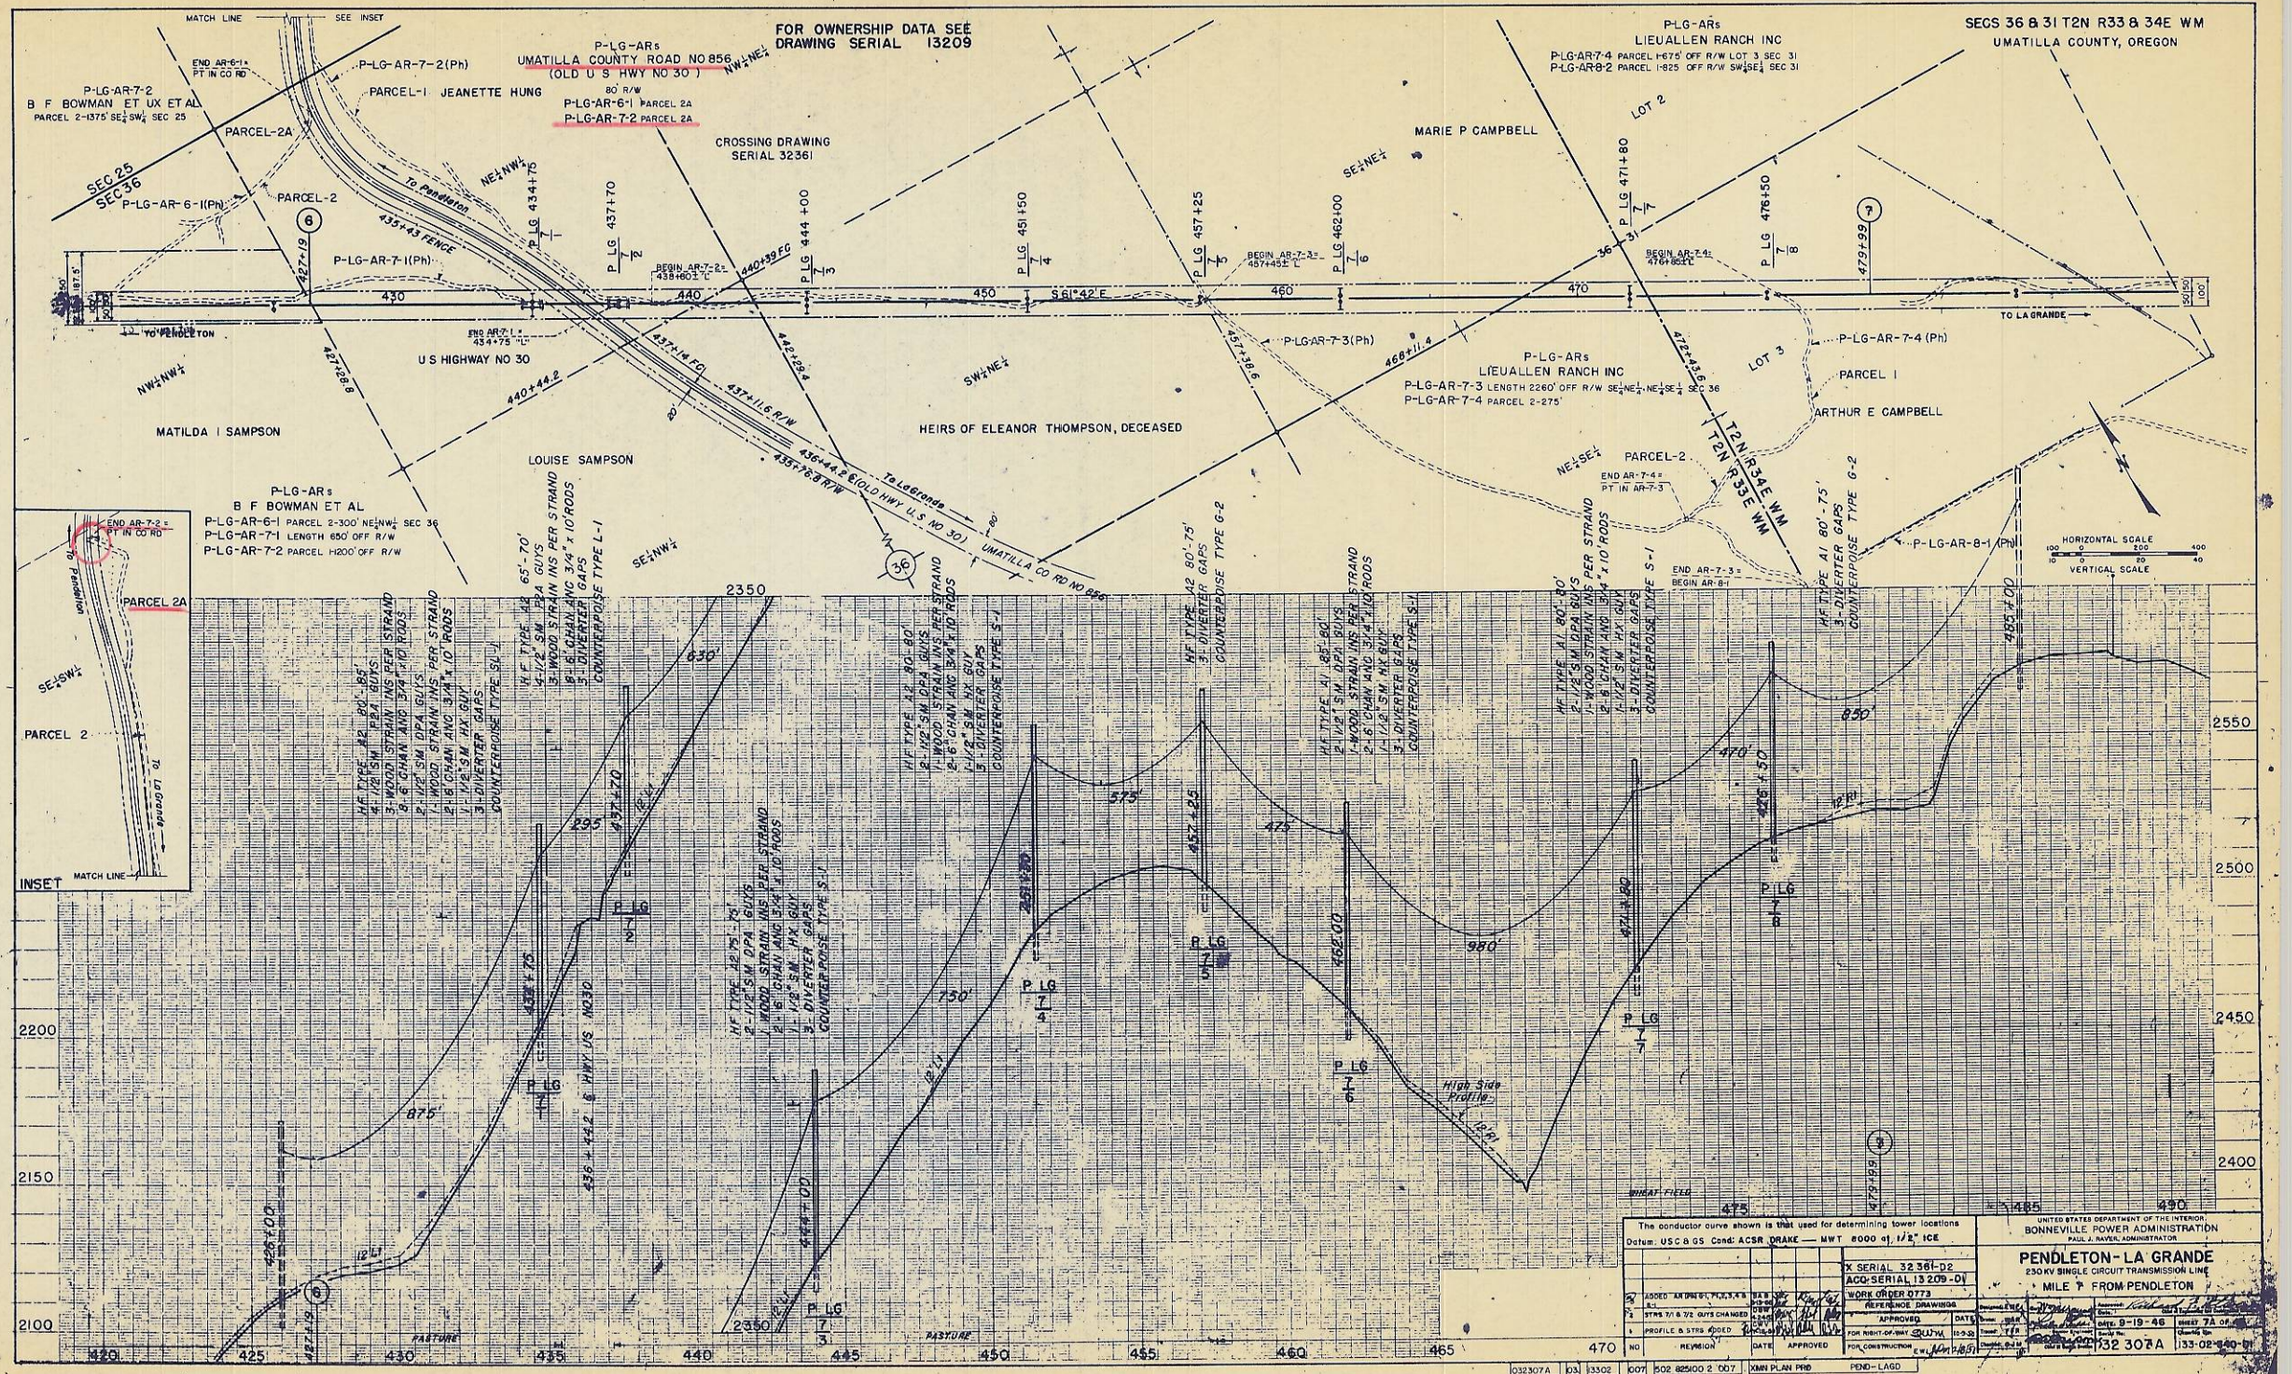

FOR OWNERSHIP DATA SEE DRAWING SERIAL 13209
SECS 36 & 31 T2N R33 & 34E WM
UMATILLA COUNTY, OREGON
P-LG-ARs UMATILLA COUNTY ROAD NO 856 (OLD U S HWY NO 30)
P-LG-AR-6-1 PARCEL 2A
P-LG-AR-7-2 PARCEL 2A
P-LG-AR-7-2 B F BOWMAN ET UX ET AL
PARCEL 2-1375' SE¼SW¼ SEC 25
PARCEL-1 JEANETTE HUNG
PARCEL-2A
PARCEL-2
CROSSING DRAWING SERIAL 32361
MARIE P CAMPBELL
P-LG-ARs LIEUALLEN RANCH INC
P-LG-AR-7-4 PARCEL 1-675' OFF R/W LOT 3 SEC 31
P-LG-AR-8-2 PARCEL 1-825 OFF R/W SW¼SE¼ SEC 31
LOT 2
LOT 3
PARCEL 1
ARTHUR E CAMPBELL
P-LG-AR-7-4 (Ph)
P-LG-AR-7-3 LENGTH 2260' OFF R/W SE¼NE¼-NE¼SE¼ SEC 36
P-LG-AR-7-4 PARCEL 2-275'
P-LG-AR-7-3(Ph)
P-LG-AR-8-1 (Ph)
U S HIGHWAY NO 30
MATILDA I SAMPSON
LOUISE SAMPSON
HEIRS OF ELEANOR THOMPSON, DECEASED
P-LG-ARs B F BOWMAN ET AL
P-LG-AR-6-1 PARCEL 2-300' NE¼NW¼ SEC 36
P-LG-AR-7-1 LENGTH 650' OFF R/W
P-LG-AR-7-2 PARCEL 1-200' OFF R/W
To Pendleton
To La Grande
To LaGrande
To Pendleton
To La Grande
INSET
MATCH LINE
SEE INSET
HORIZONTAL SCALE
VERTICAL SCALE
T2N R34E WM
T2N R33E WM
The conductor curve shown is that used for determining tower locations
Datum: USC & GS Cond: ACSR DRAKE — MWT 8000 at 1/2" ICE
X SERIAL 32361-D2
ACQ SERIAL 13209-D1
WORK ORDER 0773
REFERENCE DRAWINGS
APPROVED
FOR RIGHT-OF-WAY
FOR CONSTRUCTION
UNITED STATES DEPARTMENT OF THE INTERIOR
BONNEVILLE POWER ADMINISTRATION
PAUL J. RAVER, ADMINISTRATOR
PENDLETON-LA GRANDE
230 KV SINGLE CIRCUIT TRANSMISSION LINE
MILE 7 FROM PENDLETON
DATE 9-19-46
SHEET 7A OF
132 307A
133-02-840-01
032307A 03 13302 007 502 825100 2 007 XMN PLAN PRD PEND-LAGD


29