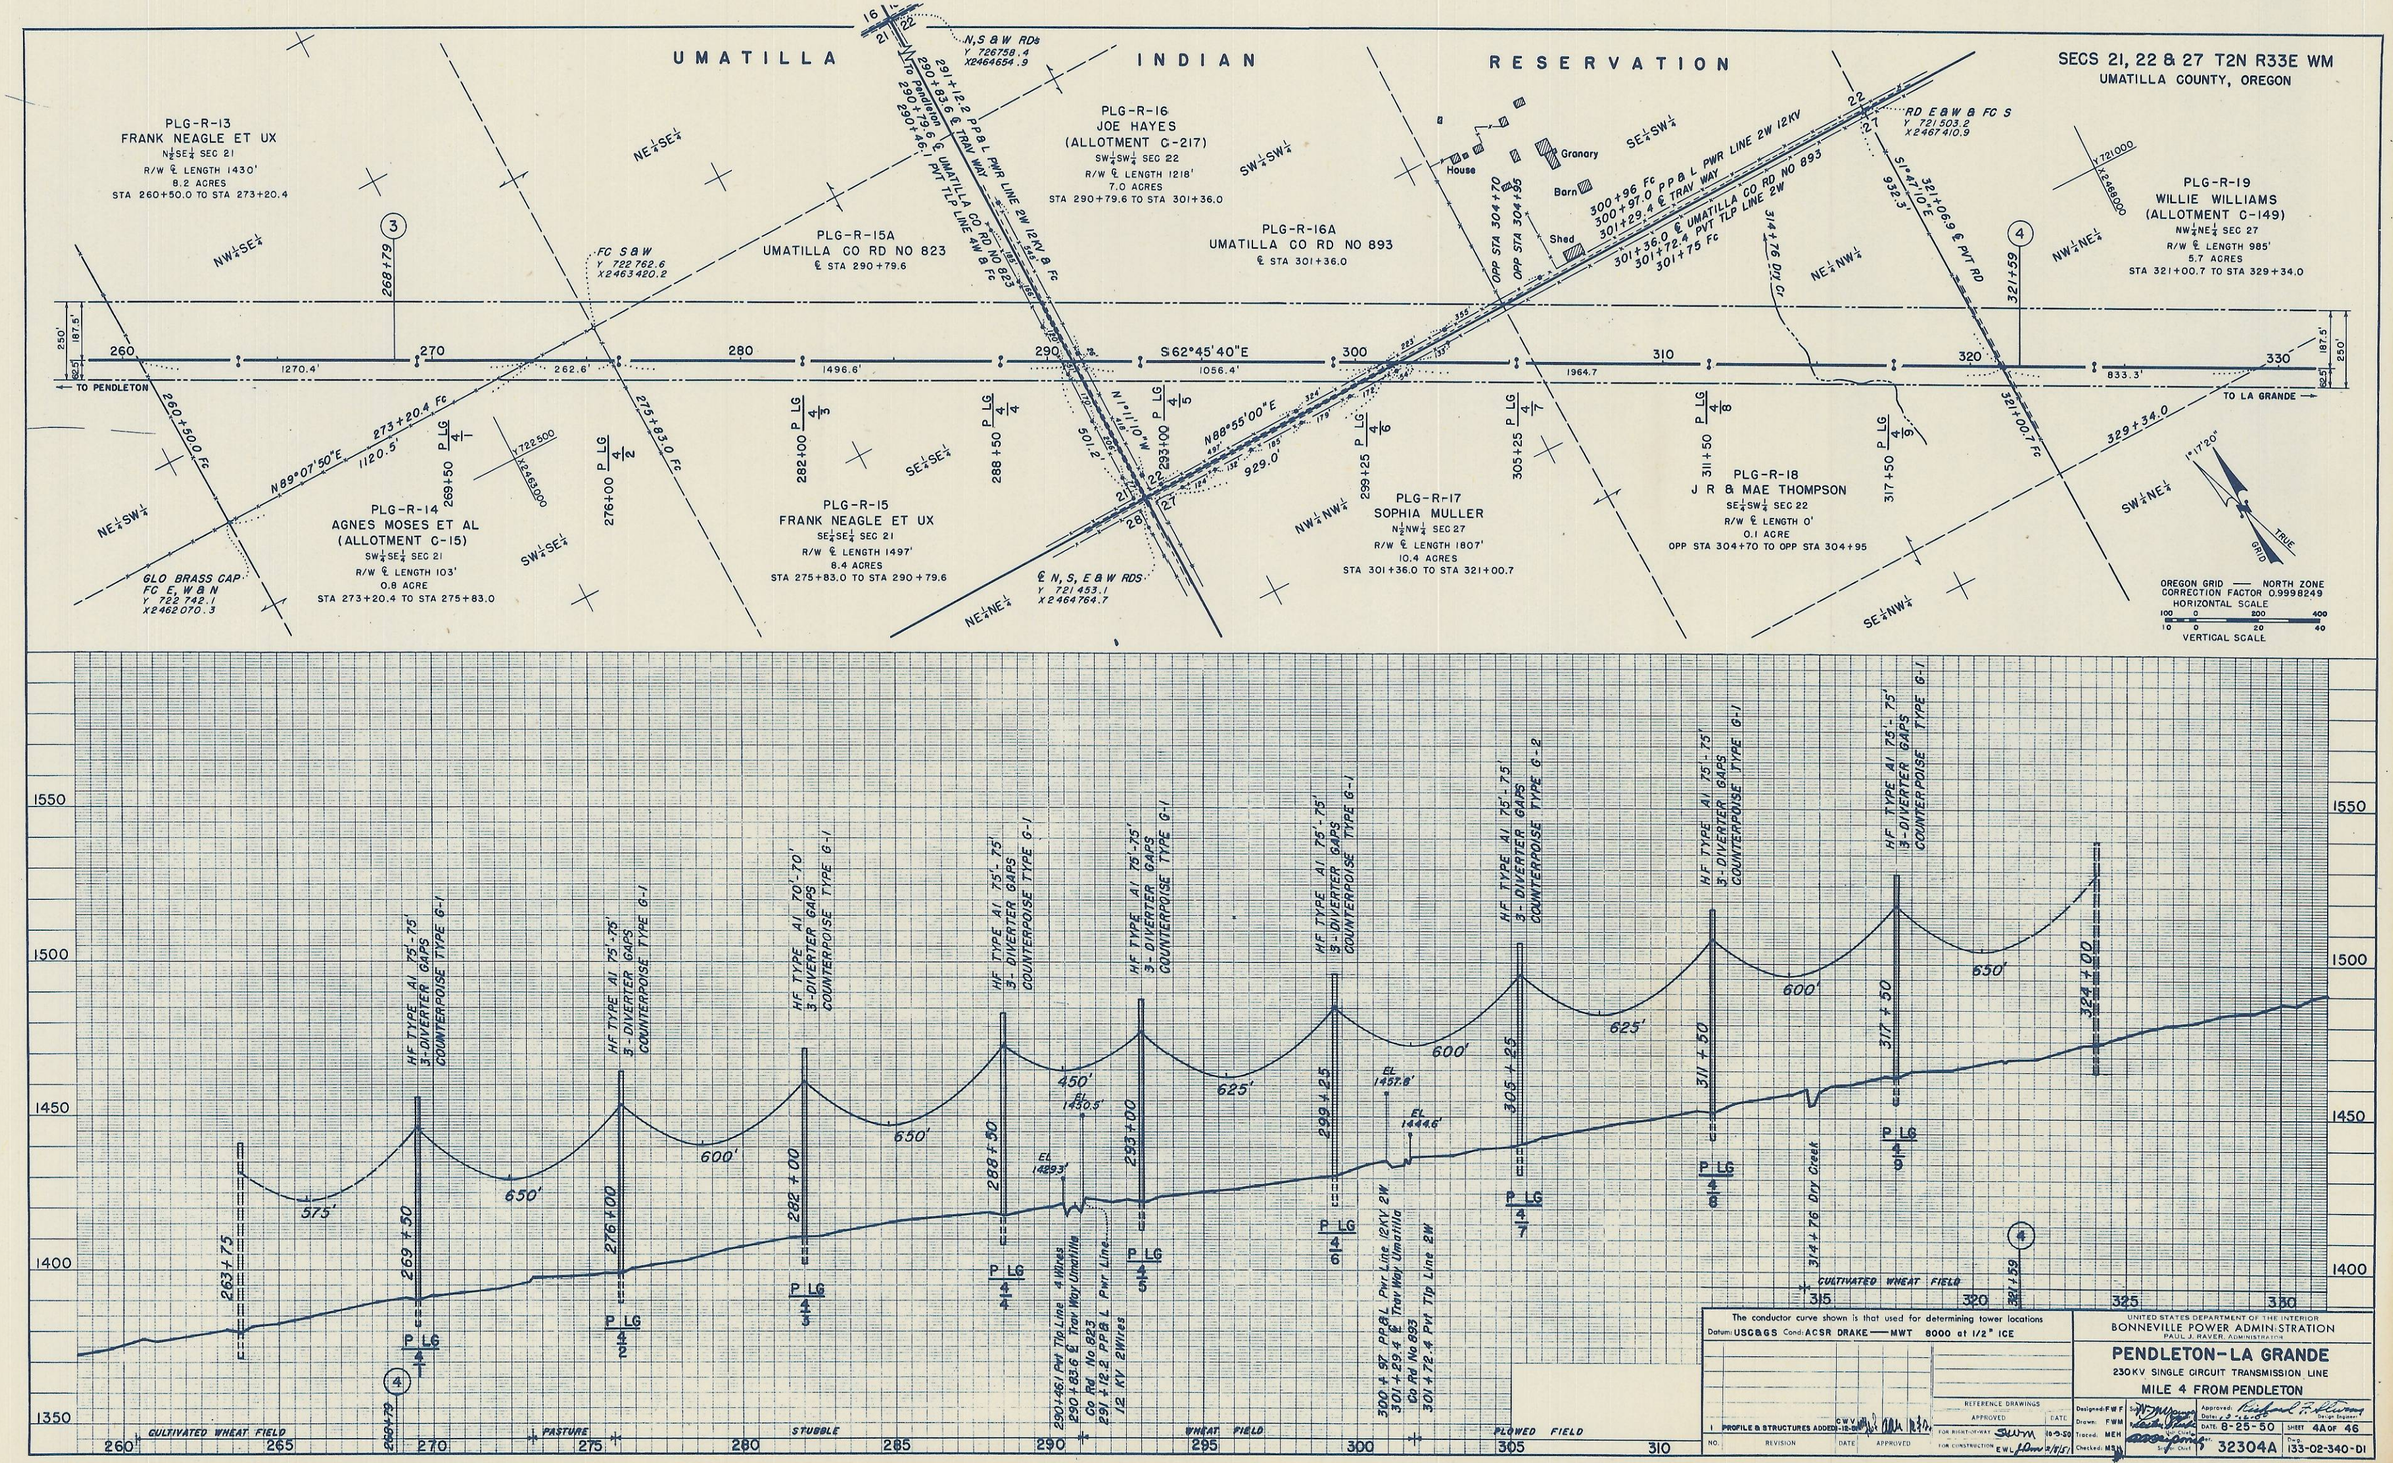
UMATILLA INDIAN RESERVATION
SECS 21, 22 & 27 T2N R33E WM
UMATILLA COUNTY, OREGON
PLG-R-13
FRANK NEAGLE ET UX
N½SE¼ SEC 21
R/W ℄ LENGTH 1430'
8.2 ACRES
STA 260+50.0 TO STA 273+20.4
PLG-R-14
AGNES MOSES ET AL
(ALLOTMENT C-15)
SW¼SE¼ SEC 21
R/W ℄ LENGTH 103'
0.8 ACRE
STA 273+20.4 TO STA 275+83.0
PLG-R-15
FRANK NEAGLE ET UX
SE¼SE¼ SEC 21
R/W ℄ LENGTH 1497'
6.4 ACRES
STA 275+83.0 TO STA 290+79.6
PLG-R-15A
UMATILLA CO RD NO 823
℄ STA 290+79.6
PLG-R-16
JOE HAYES
(ALLOTMENT C-217)
SW¼SW¼ SEC 22
R/W ℄ LENGTH 1218'
7.0 ACRES
STA 290+79.6 TO STA 301+36.0
PLG-R-16A
UMATILLA CO RD NO 893
℄ STA 301+36.0
PLG-R-17
SOPHIA MULLER
N½NW¼ SEC 27
R/W ℄ LENGTH 1807'
10.4 ACRES
STA 301+36.0 TO STA 321+00.7
PLG-R-18
J R & MAE THOMPSON
SE¼SW¼ SEC 22
R/W ℄ LENGTH 0'
0.1 ACRE
OPP STA 304+70 TO OPP STA 304+95
PLG-R-19
WILLIE WILLIAMS
(ALLOTMENT C-149)
NW¼NE¼ SEC 27
R/W ℄ LENGTH 985'
5.7 ACRES
STA 321+00.7 TO STA 329+34.0
TO PENDLETON
TO LA GRANDE
S62°45'40"E
N89°07'50"E
N88°55'00"E
N11°11'0"W
GLO BRASS CAP
FC E, W & N
Y 722 742.1
X2462070.3
FC S & W
Y 722 762.6
X2463420.2
℄ N, S, E & W RDS
Y 721 453.1
X2464764.7
N, S & W RDS
Y 726758.4
X2464654.9
RD E & W & FC S
Y 721 503.2
X2467410.9
House
Granary
Barn
Shed
Dry Cr
OREGON GRID — NORTH ZONE
CORRECTION FACTOR 0.9998249
HORIZONTAL SCALE
VERTICAL SCALE
HF TYPE A1 75'-75' 3-DIVERTER GAPS COUNTERPOISE TYPE G-1
HF TYPE A1 70'-70' 3-DIVERTER GAPS COUNTERPOISE TYPE G-1
HF TYPE A1 75'-75' 3-DIVERTER GAPS COUNTERPOISE TYPE G-2
CULTIVATED WHEAT FIELD
PASTURE
STUBBLE
WHEAT FIELD
PLOWED FIELD
The conductor curve shown is that used for determining tower locations
Datum: USC&GS Cond: ACSR DRAKE — MWT 8000 at 1/2" ICE
PROFILE & STRUCTURES ADDED-10-8-59
REFERENCE DRAWINGS
UNITED STATES DEPARTMENT OF THE INTERIOR
BONNEVILLE POWER ADMINISTRATION
PAUL J. RAVER, ADMINISTRATOR
PENDLETON-LA GRANDE
230KV SINGLE CIRCUIT TRANSMISSION LINE
MILE 4 FROM PENDLETON
Designed: F.W.F.
Drawn: F.W.M.
Traced: M.E.H.
Checked: M.S.
Approved: Chief Engineer
Date: 8-25-50
SHEET 4A OF 46
32304A
133-02-340-D1