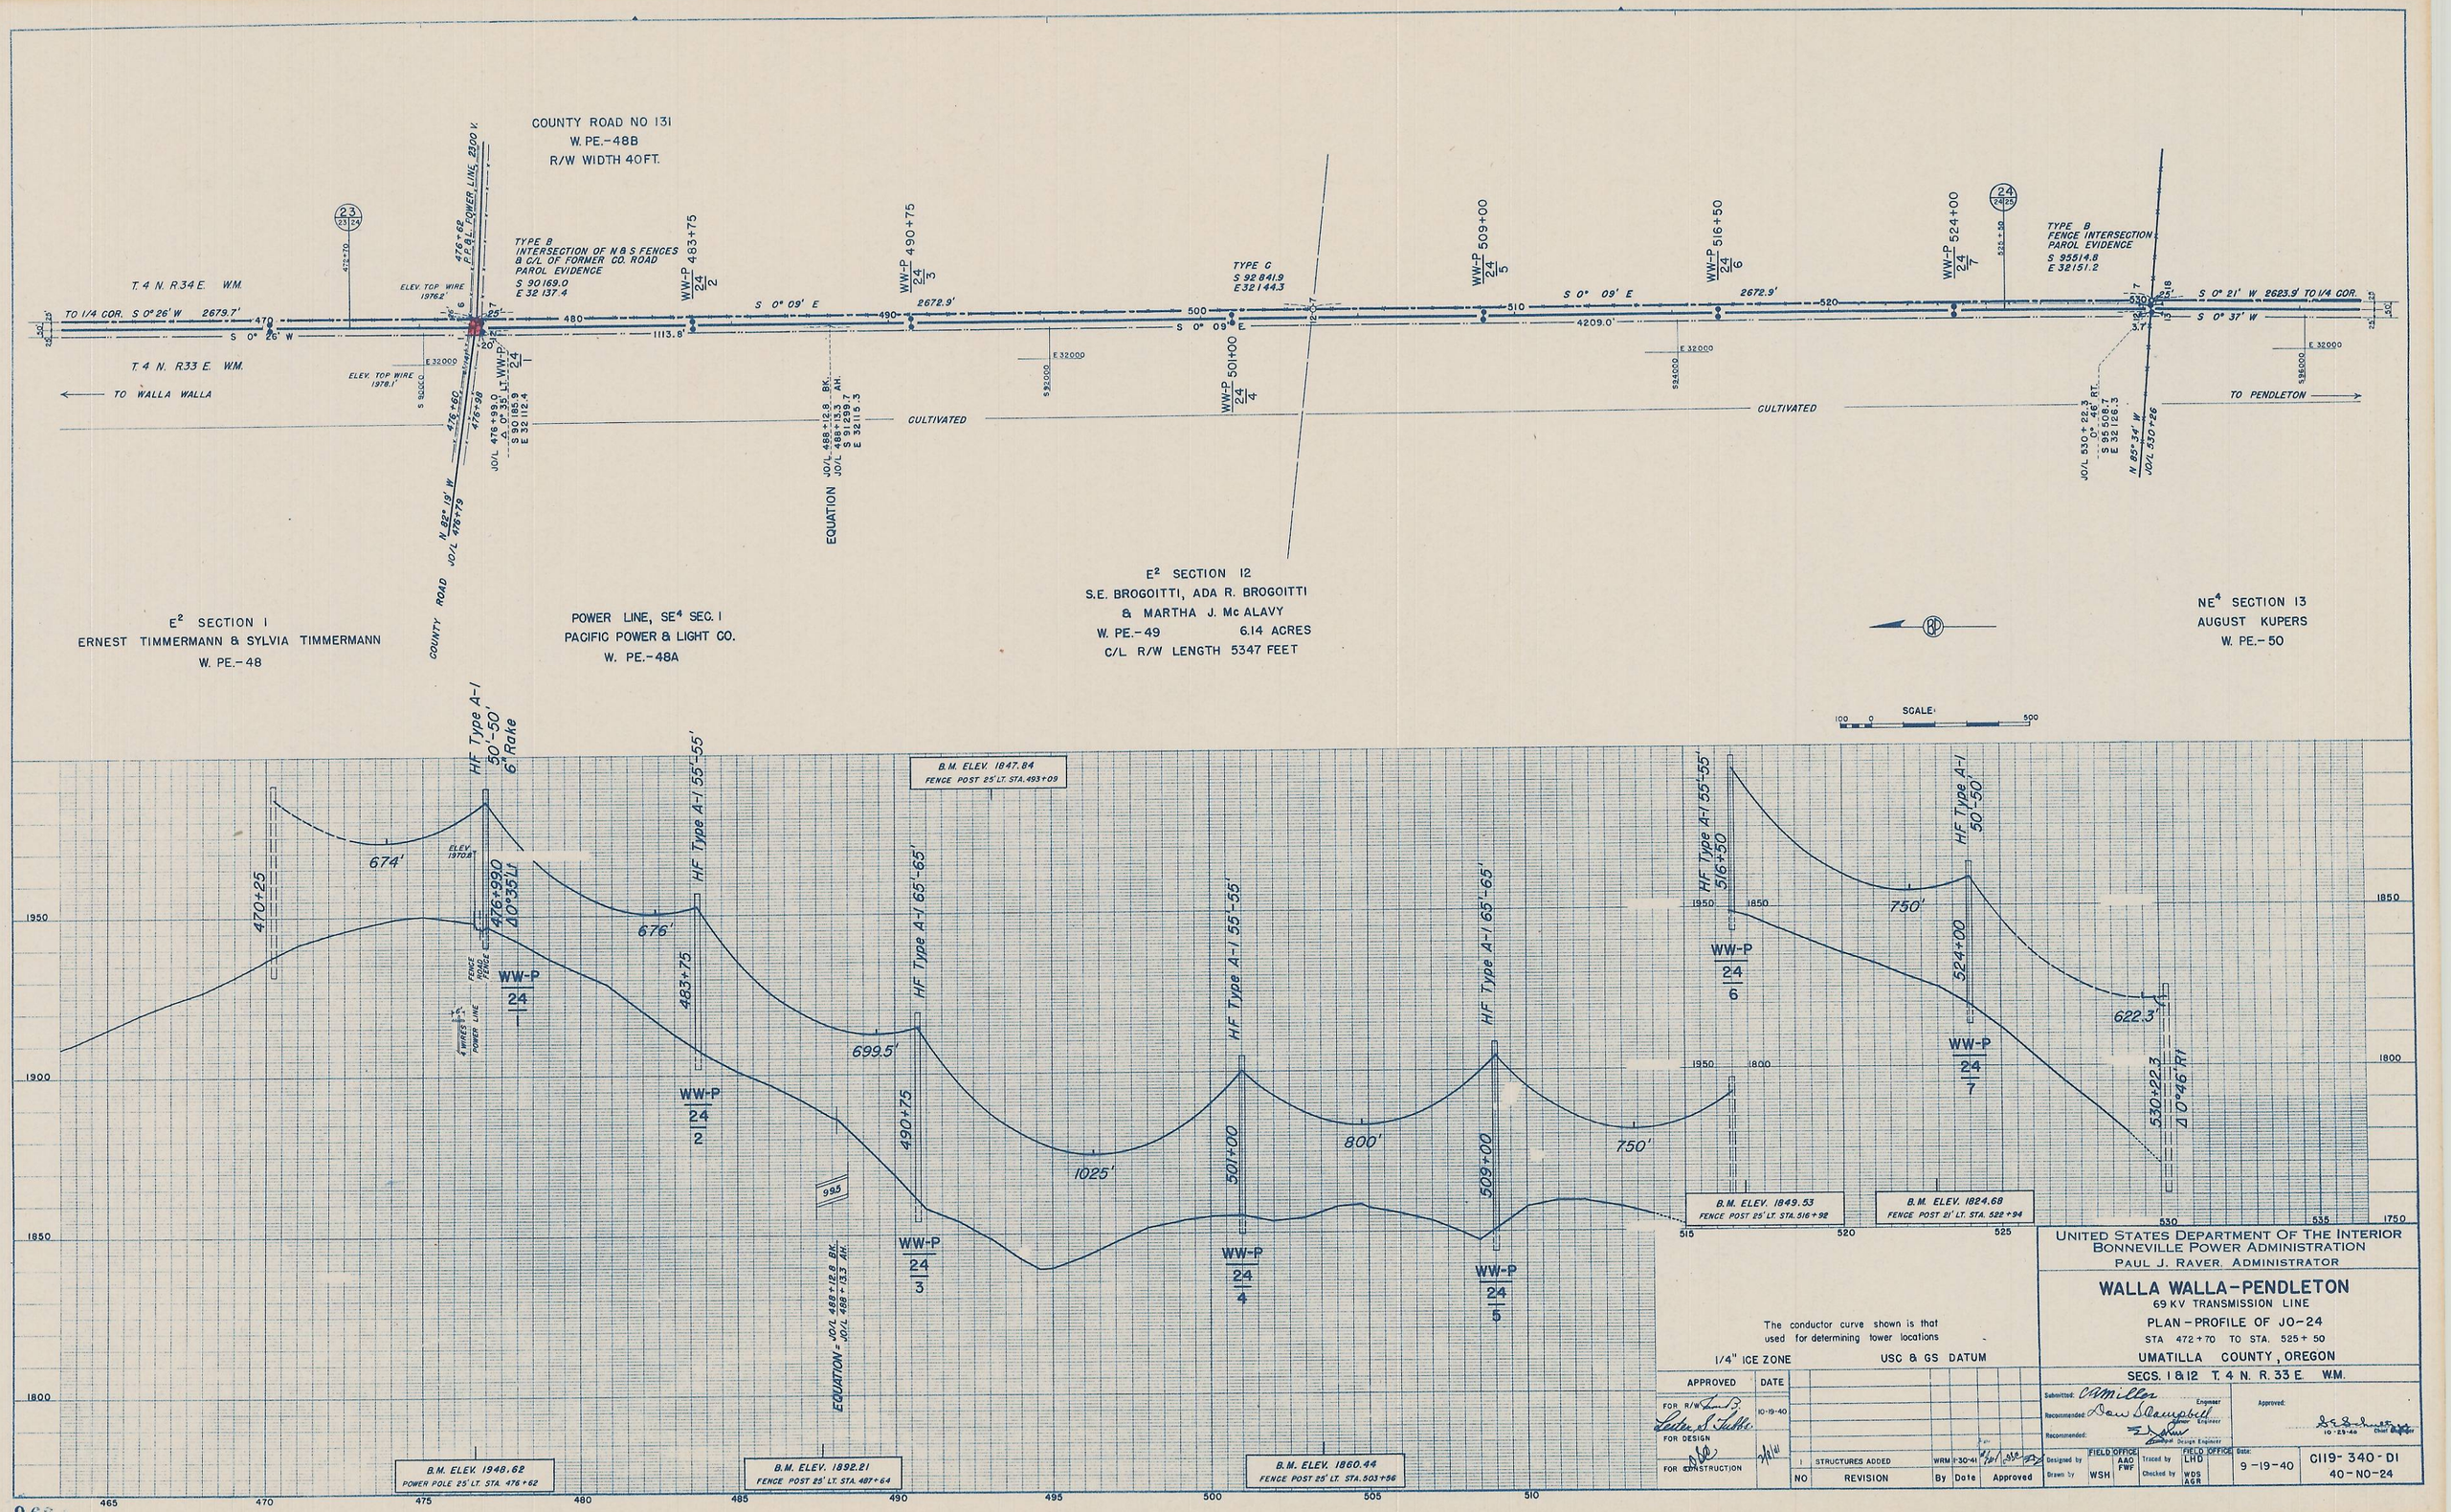
COUNTY ROAD NO 131
W. PE.-48B
R/W WIDTH 40 FT.
TYPE B
INTERSECTION OF N & S FENCES
& C/L OF FORMER CO. ROAD
PAROL EVIDENCE
S 90169.0
E 32137.4
TYPE C
S 92841.9
E 32144.3
TYPE B
FENCE INTERSECTION
PAROL EVIDENCE
S 95514.8
E 32151.2
T. 4 N. R. 34 E. W.M.
T. 4 N. R. 33 E. W.M.
TO 1/4 COR. S 0° 26' W 2679.7'
S 0° 26' W
S 0° 09' E
S 0° 21' W 2623.9' TO 1/4 COR.
S 0° 37' W
TO WALLA WALLA
TO PENDLETON
CULTIVATED
EQUATION
COUNTY ROAD
E² SECTION 1
ERNEST TIMMERMANN & SYLVIA TIMMERMANN
W. PE.-48
POWER LINE, SE⁴ SEC. 1
PACIFIC POWER & LIGHT CO.
W. PE.-48A
E² SECTION 12
S.E. BROGOITTI, ADA R. BROGOITTI
& MARTHA J. Mc ALAVY
W. PE.-49 6.14 ACRES
C/L R/W LENGTH 5347 FEET
NE⁴ SECTION 13
AUGUST KUPERS
W. PE.-50
SCALE
HF Type A-1 50'-50' 6" Rake
HF Type A-1 55'-55'
HF Type A-1 65'-65'
HF Type A-1 50'-50'
B.M. ELEV. 1847.84
FENCE POST 25' LT. STA. 493+09
B.M. ELEV. 1948.62
POWER POLE 25' LT. STA. 476+62
B.M. ELEV. 1892.21
FENCE POST 25' LT. STA. 487+64
B.M. ELEV. 1860.44
FENCE POST 25' LT. STA. 503+56
B.M. ELEV. 1849.53
FENCE POST 25' LT. STA. 516+92
B.M. ELEV. 1824.68
FENCE POST 21' LT. STA. 522+94
EQUATION = JO/L 488+12.8 BK. JO/L 488+13.3 AH.
The conductor curve shown is that used for determining tower locations
1/4" ICE ZONE
USC & GS DATUM
APPROVED
DATE
FOR R/W
FOR DESIGN
FOR CONSTRUCTION
NO
REVISION
By
Date
Approved
1 STRUCTURES ADDED
WRM 1-30-41
UNITED STATES DEPARTMENT OF THE INTERIOR
BONNEVILLE POWER ADMINISTRATION
PAUL J. RAVER, ADMINISTRATOR
WALLA WALLA-PENDLETON
69 KV TRANSMISSION LINE
PLAN-PROFILE OF JO-24
STA 472+70 TO STA. 525+50
UMATILLA COUNTY, OREGON
SECS. 1 & 12 T. 4 N. R. 33 E. W.M.
Submitted:
Recommended:
Approved:
Designed by
Drawn by
WSH
Traced by
Checked by
Date:
9-19-40
C119-340-D1
40-NO-24