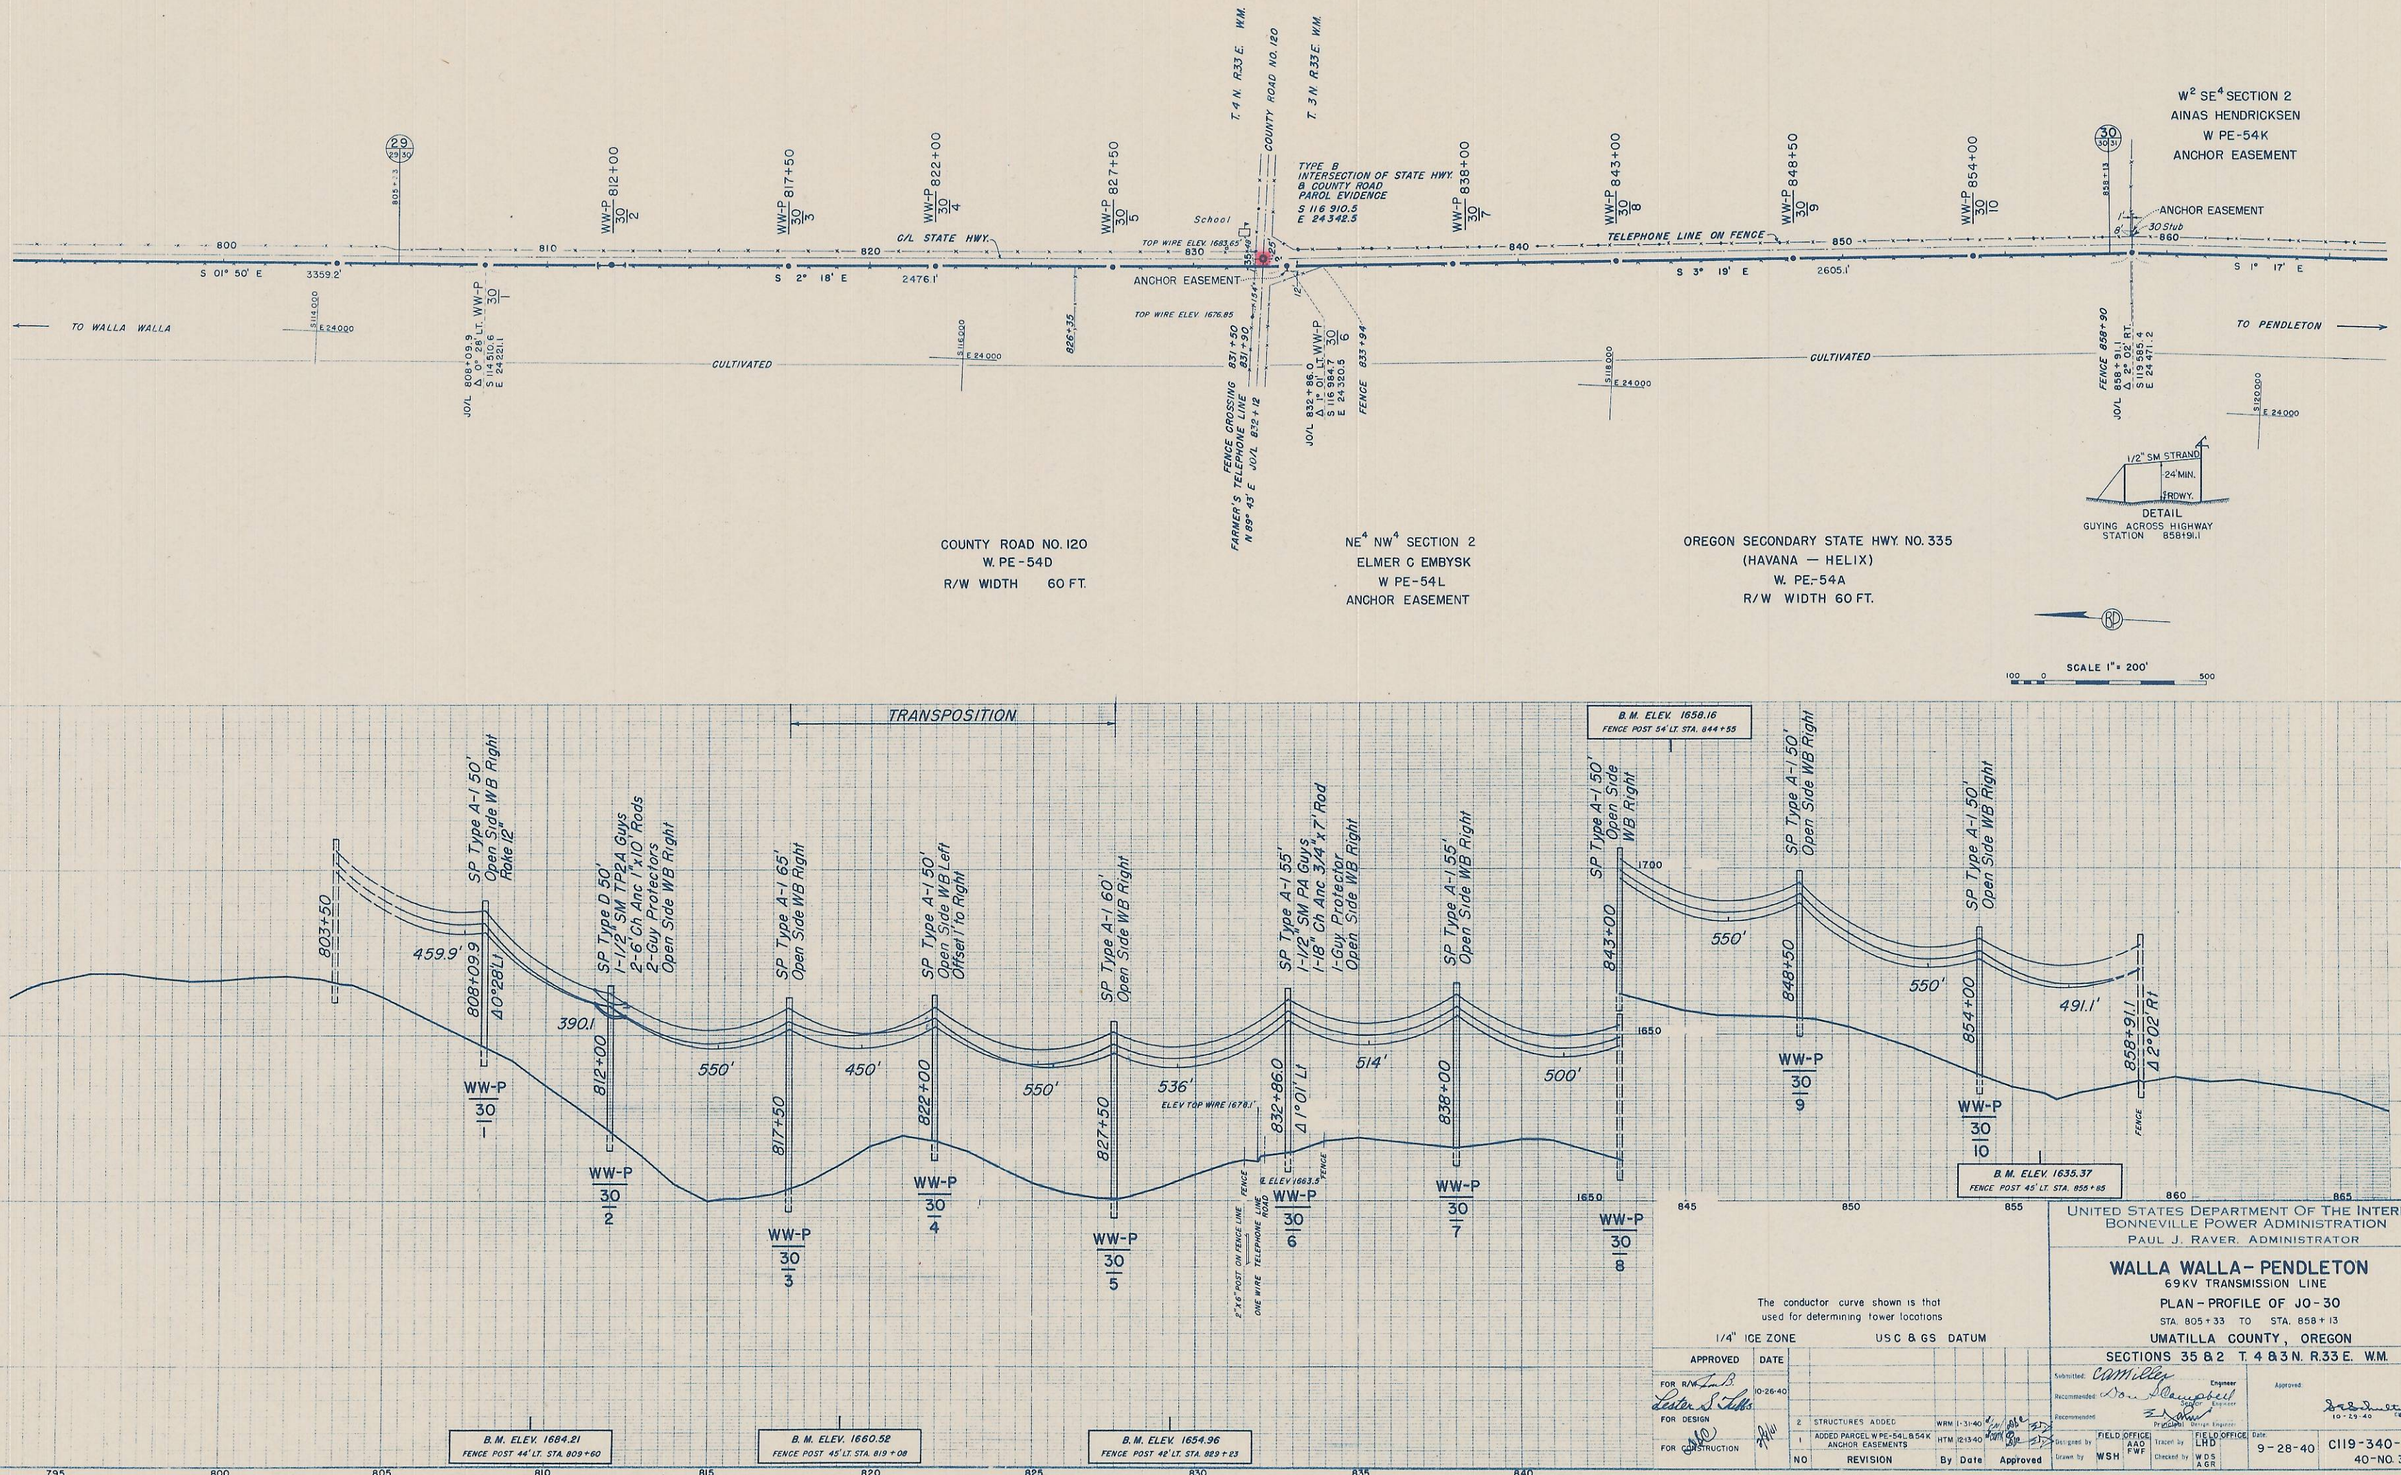

The conductor curve shown is that used for determining tower locations

1/4" ICE ZONE USC & GS DATUM

APPROVED	DATE
FOR R/W L. B. Lester S. Tibbs	10-26-40
FOR DESIGN	
FOR CONSTRUCTION	7/8/41

NO	REVISION	By	Date	Approved
2	STRUCTURES ADDED	WRM	1-31-40	
1	ADDED PARCEL W PE-54L & 54K ANCHOR EASEMENTS	HTM	12-13-40	

UNITED STATES DEPARTMENT OF THE INTERIOR
BONNEVILLE POWER ADMINISTRATION
PAUL J. RAVER, ADMINISTRATOR

WALLA WALLA - PENDLETON

69KV TRANSMISSION LINE

PLAN - PROFILE OF JO-30

STA. 805+33 TO STA. 858+13

UMATILLA COUNTY, OREGON

SECTIONS 35 & 2 T. 4 & 3 N. R. 33 E. W.M.

Submitted: C. M. Miller, Engineer
Recommended: Don S. Campbell, Senior Engineer
Recommended: E. J. Ohm, Principal Design Engineer
Approved: 10-29-40, Chief Engineer

Designed by: FIELD OFFICE AAO FWF
Drawn by: WSH
Traced by: FIELD OFFICE LHD
Checked by: WDS AGR

Date: 9-28-40

C119-340-D1
40-NO. 30

9630