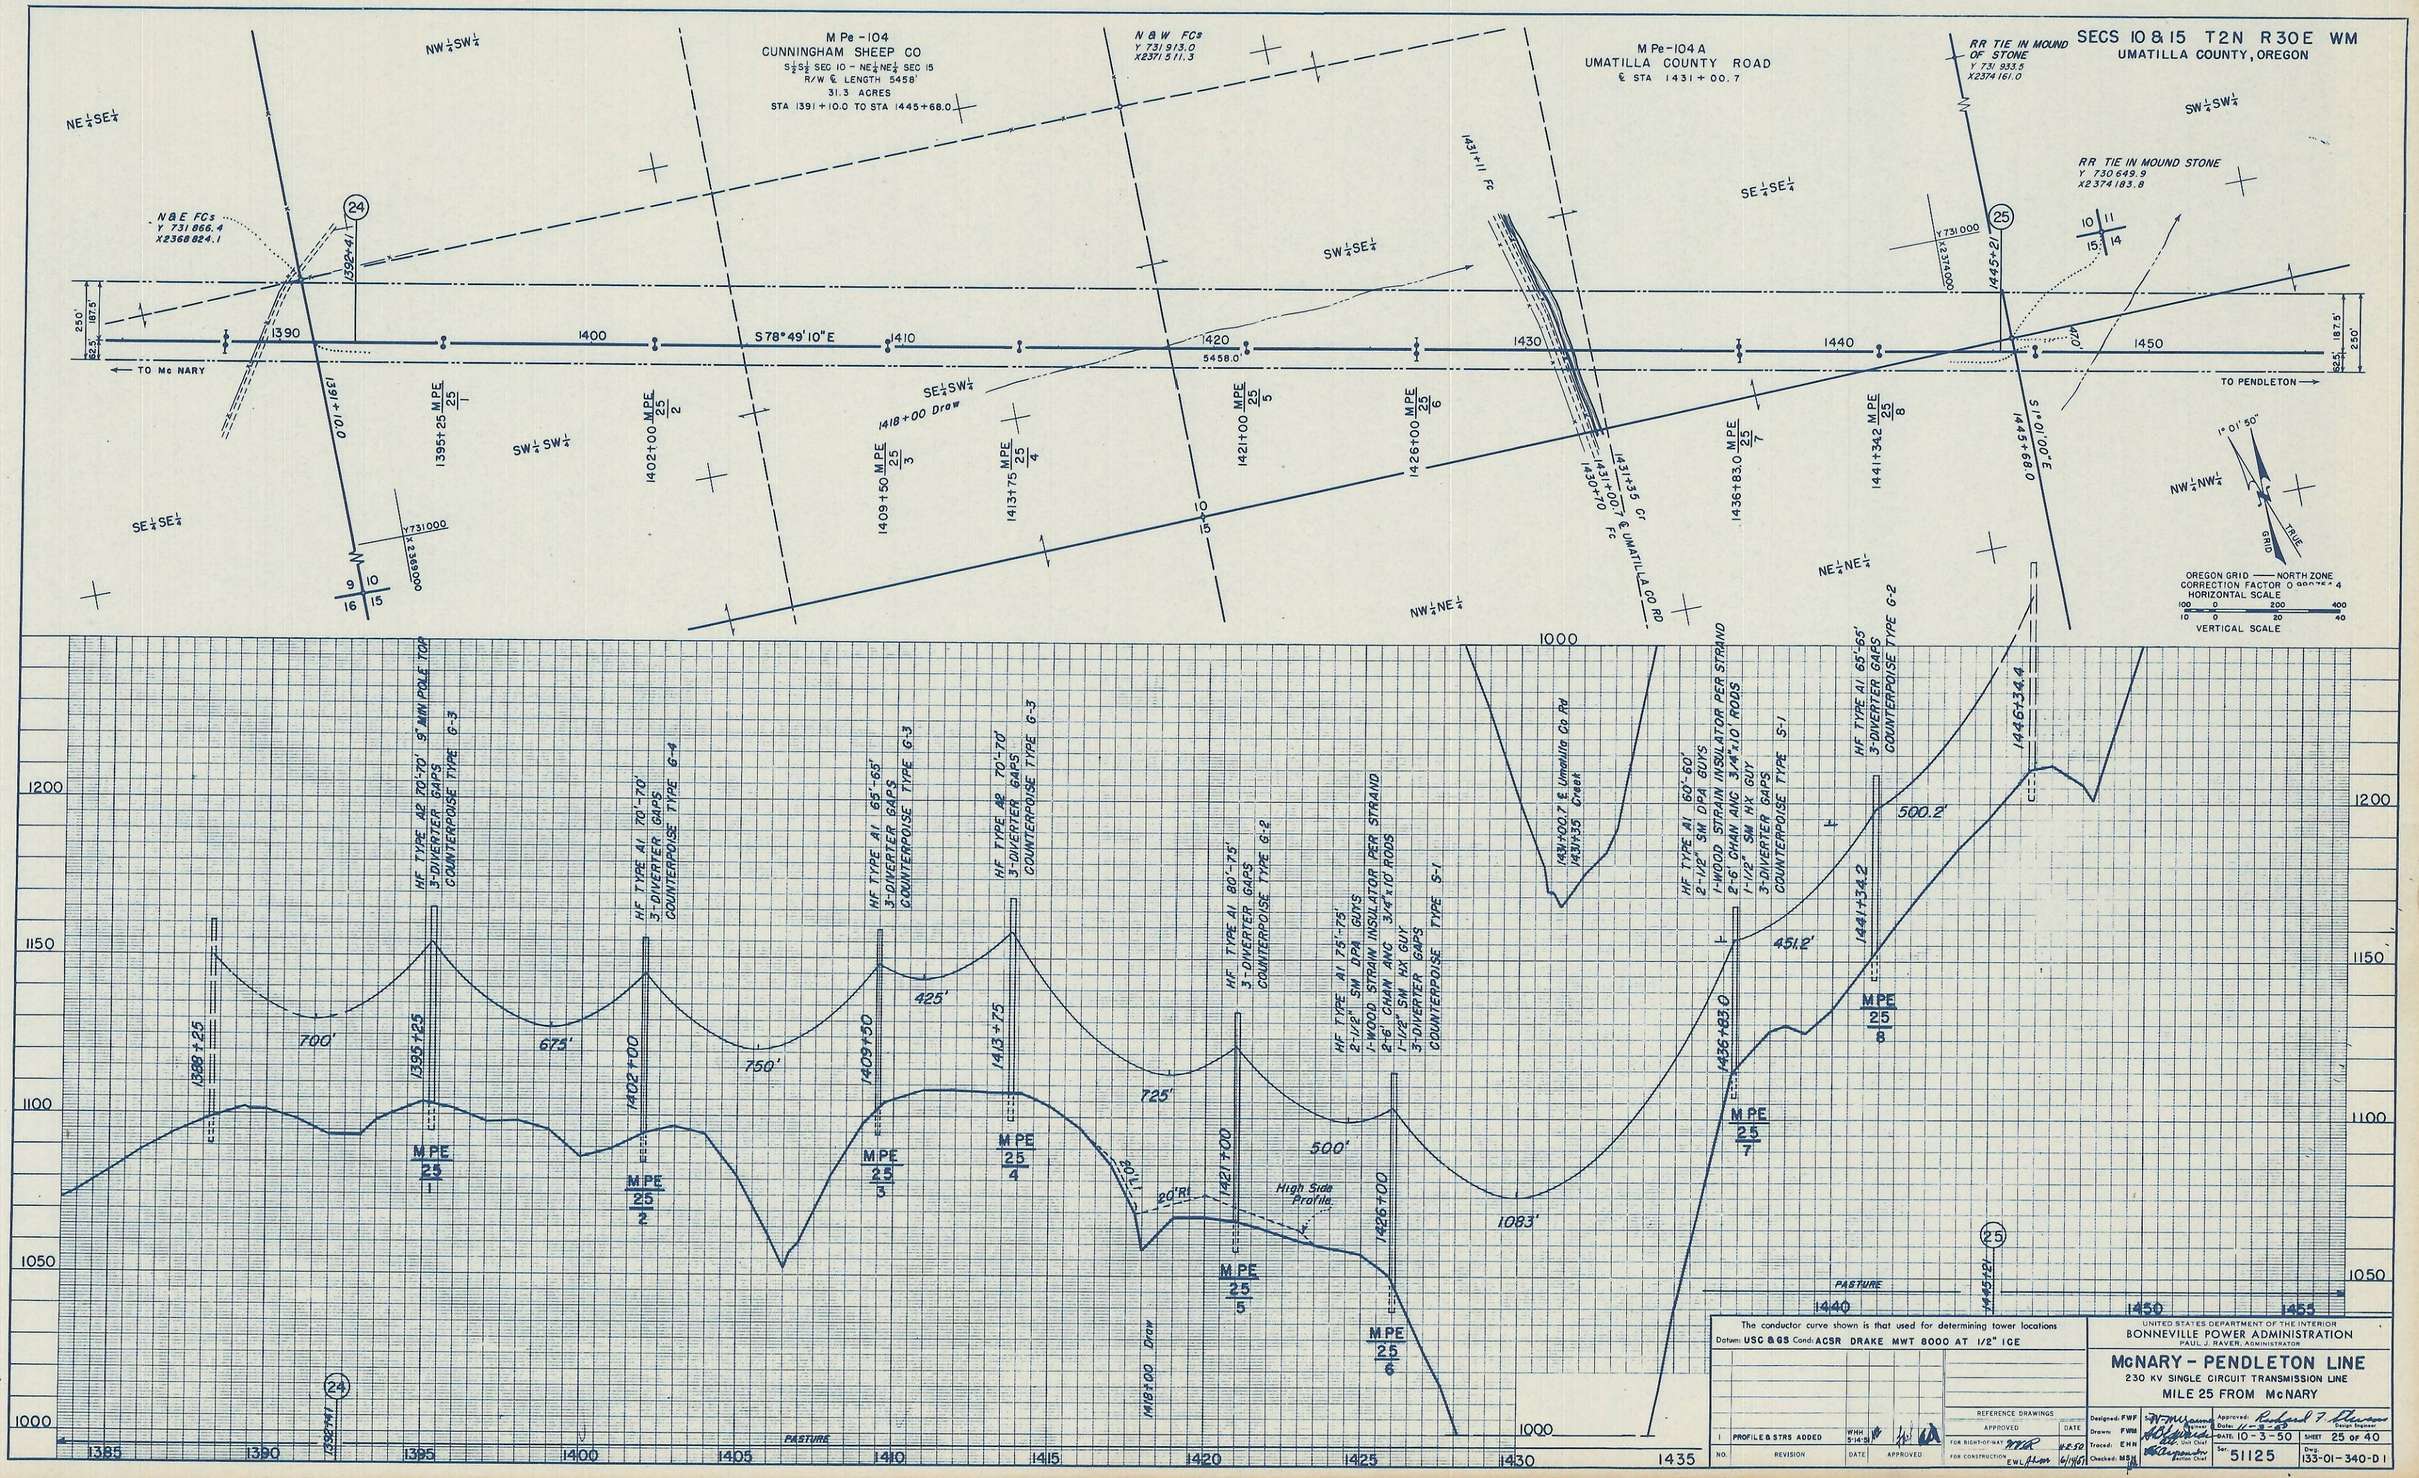

The conductor curve shown is that used for determining tower locations

Datum: USC & GS Cond: ACSR DRAKE MWT 8000 AT 1/2" ICE

NO.	REVISION	DATE	APPROVED
1	PROFILE & STRS ADDED	WHH 5-14-51	

REFERENCE DRAWINGS

APPROVED	DATE
FOR RIGHT-OF-WAY	11-2-50
FOR CONSTRUCTION	6/19/51

UNITED STATES DEPARTMENT OF THE INTERIOR
BONNEVILLE POWER ADMINISTRATION
PAUL J. RAVER, ADMINISTRATOR

McNARY - PENDLETON LINE

230 KV SINGLE CIRCUIT TRANSMISSION LINE

MILE 25 FROM McNARY

Designed: FWF
Drawn: FWM
Traced: EHN
Checked: MSH

Approved: Richard F. Stevens, Design Engineer
Date: 11-3-50
DATE: 10-3-50
SHEET 25 OF 40
Ser. 51125
Dwg. 133-01-340-D1