This map was prepared for Assessment purposes only.

NW1/4 NW1/4 SEC 14 T4N R28E WM
UMATILLA COUNTY, OR

SCALE: 1" = 100'

4N2814BB

AREIAL PHOTO NZ-2P-23

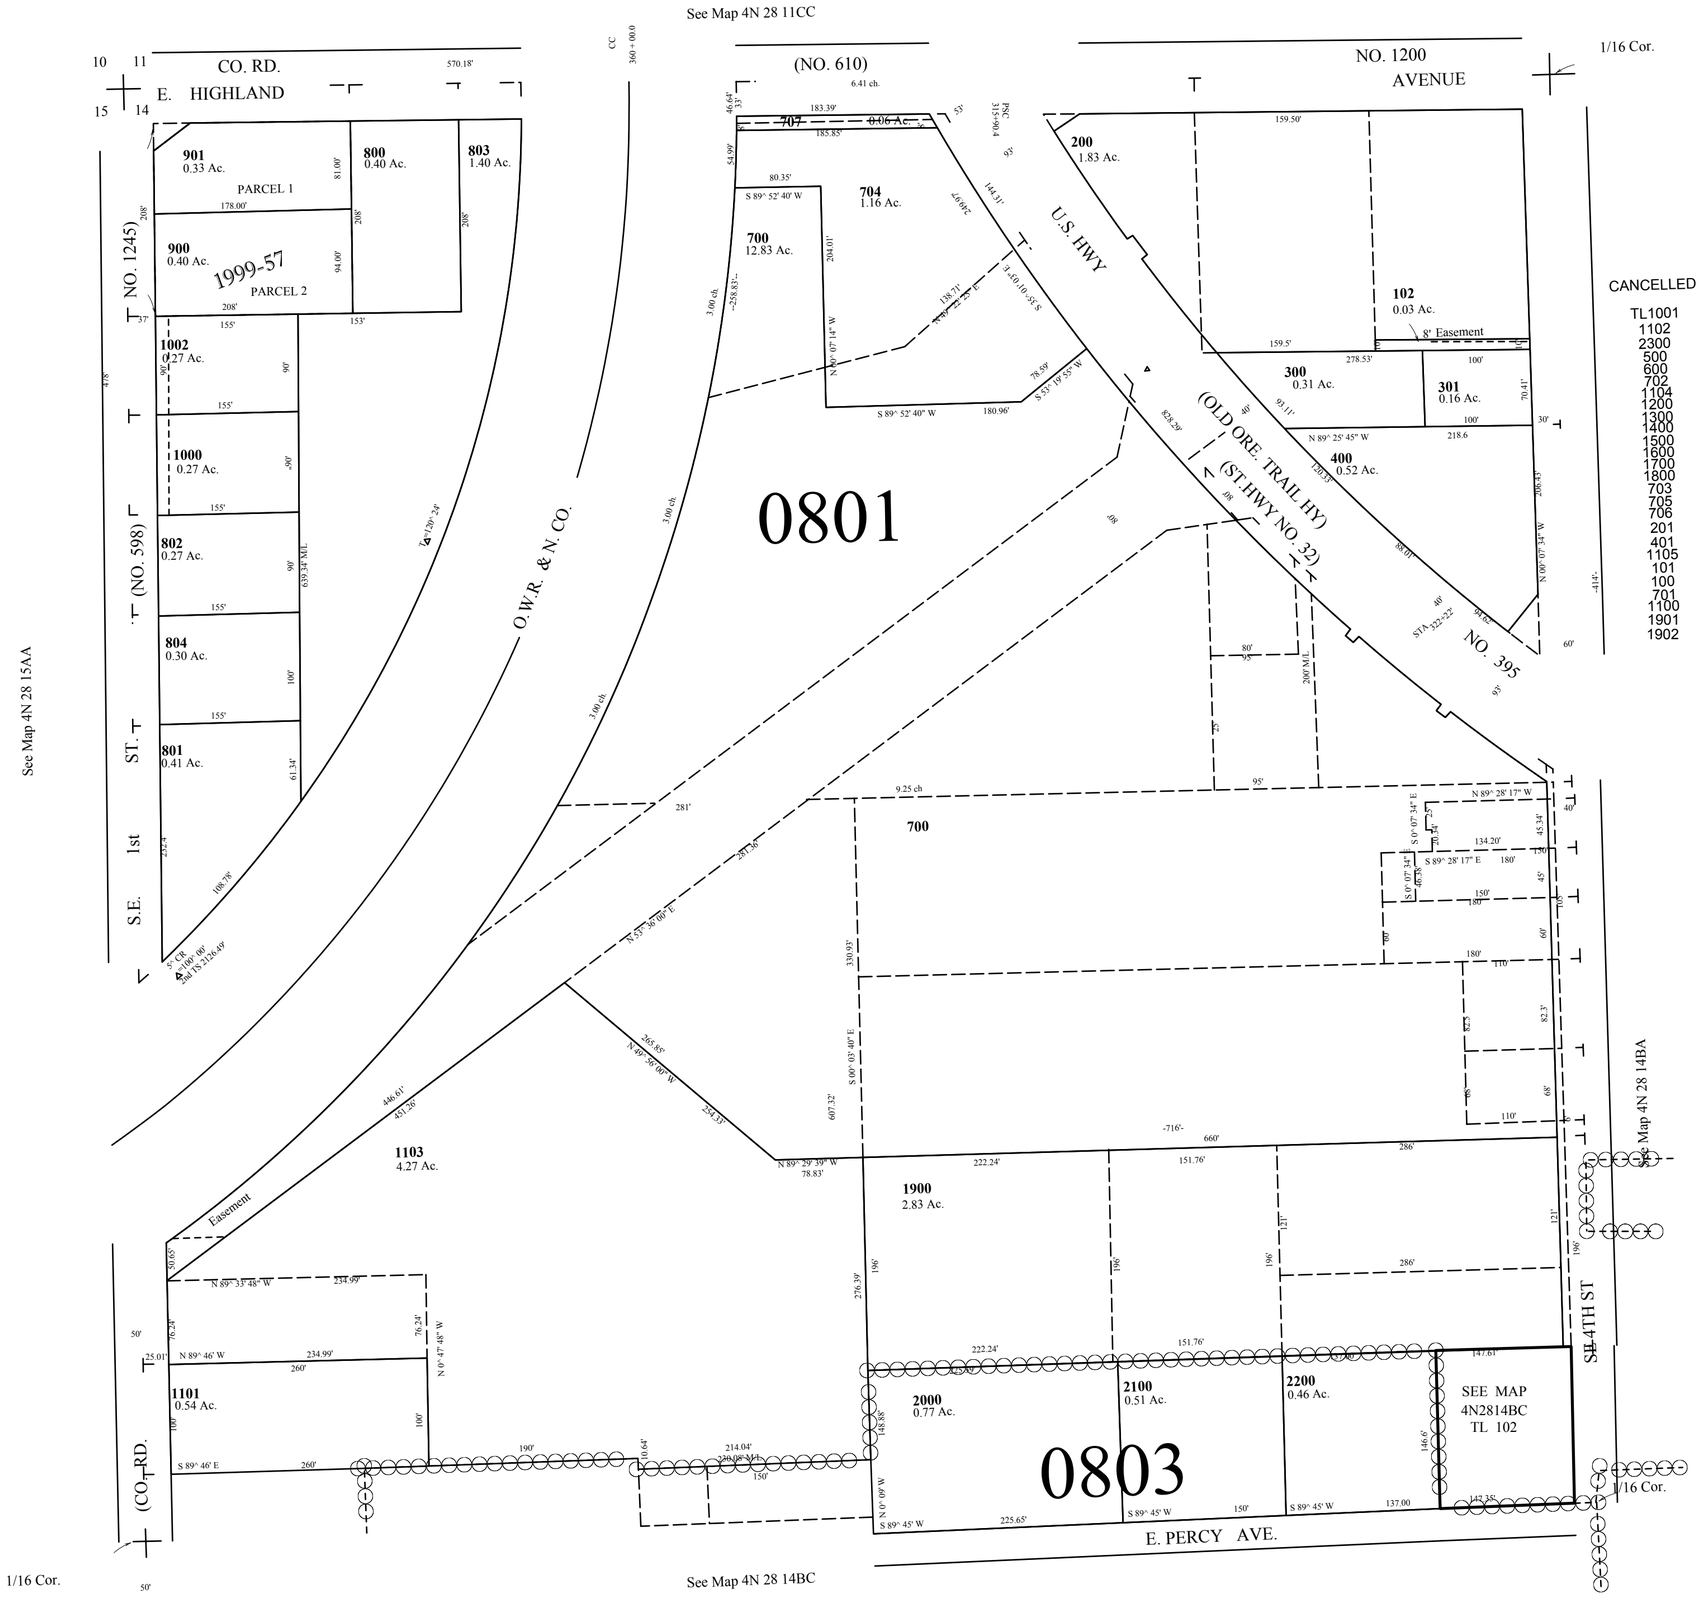

REVISED 02-07-17

4N2814BB