ALSO SEE SURVEYS 15-006-C, Q-0565-AX, Q-1349-AX, 07-074-C, Q-0566-AX, Q-1332-AX, S-156-C; CORNER RECORDS; G.L.O. SURVEYS

This map was prepared for Assessment & Taxation purposes only and was NOT prepared nor is it suitable for legal, engineering or surveying purposes.

Cancelled Tax Lots

101	1303
102	1308
130	1600
404	1701
500	1800
600	2000
900	2301
1000	2303
1101	2400
1300	2501

SE 1/4 SEC 03 T4N R28E WM
UMATILLA COUNTY

SCALE 1" = 200'

See Map 4N 28 03A

4N 28 03D

Hermiston

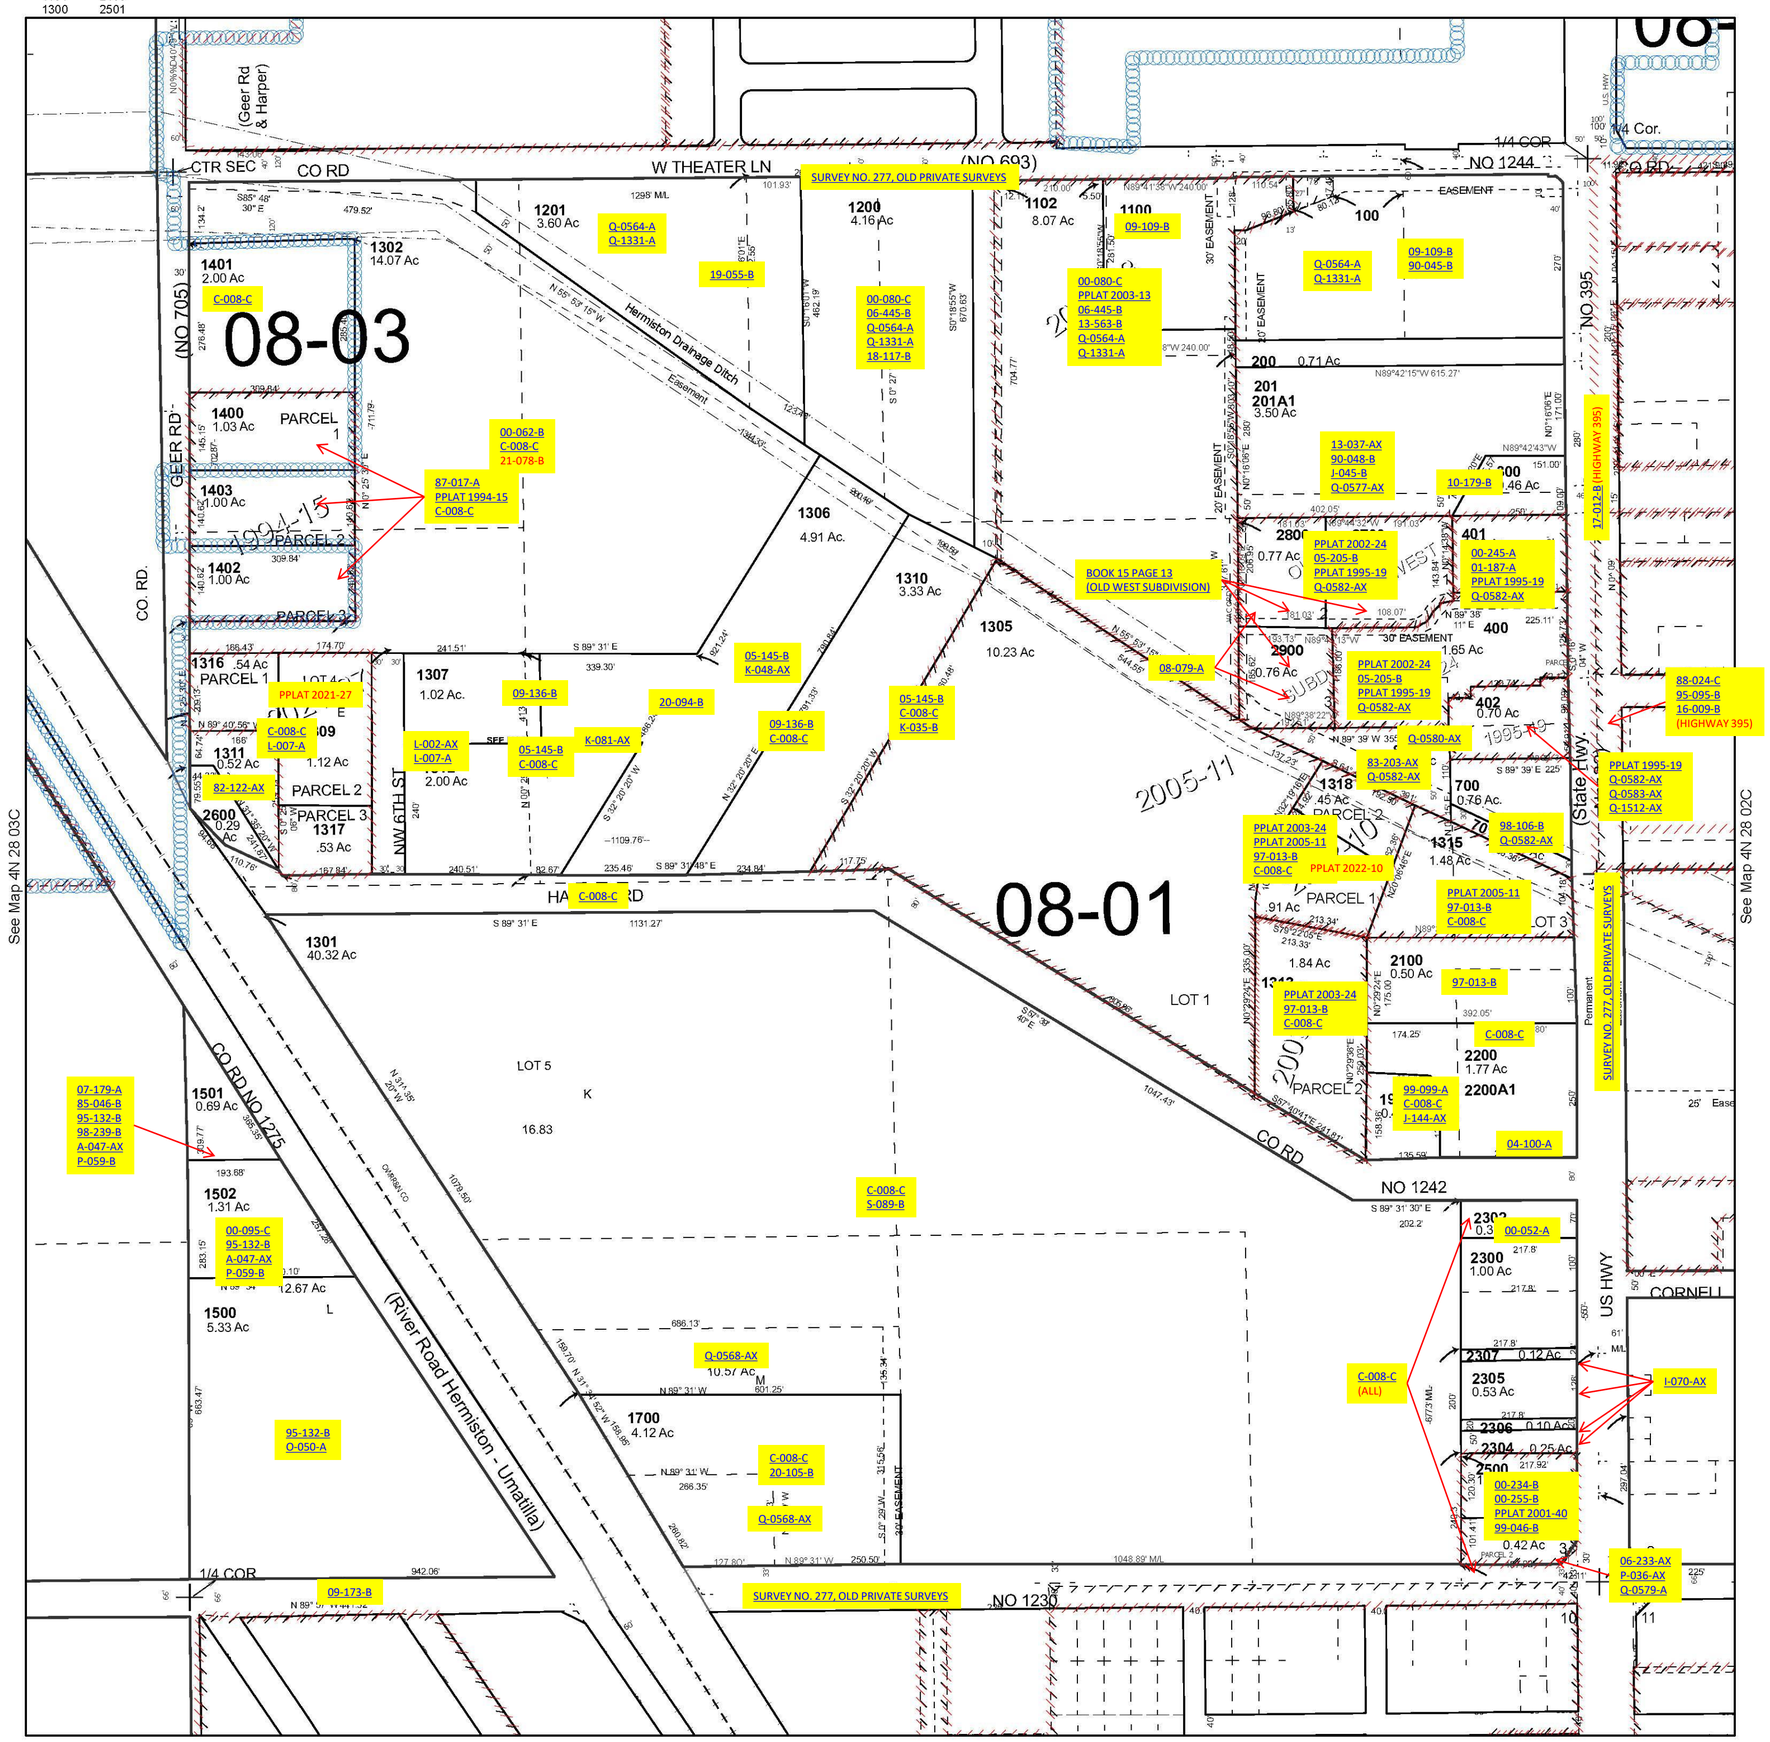

Revised 12/29/2022

See Map 4N 28 10AB

4N 28 03D