This map was prepared for Assessment and Taxation purposes only and has NOT been prepared for legal, engineering or surveying purposes.

NE1/4 SE1/4 SEC 30 T4N R29E WM

UMATILLA COUNTY

1"=100'

4N 29 30DA

AERIAL PHOTO NO NZ 2P 18-20 & 43-46

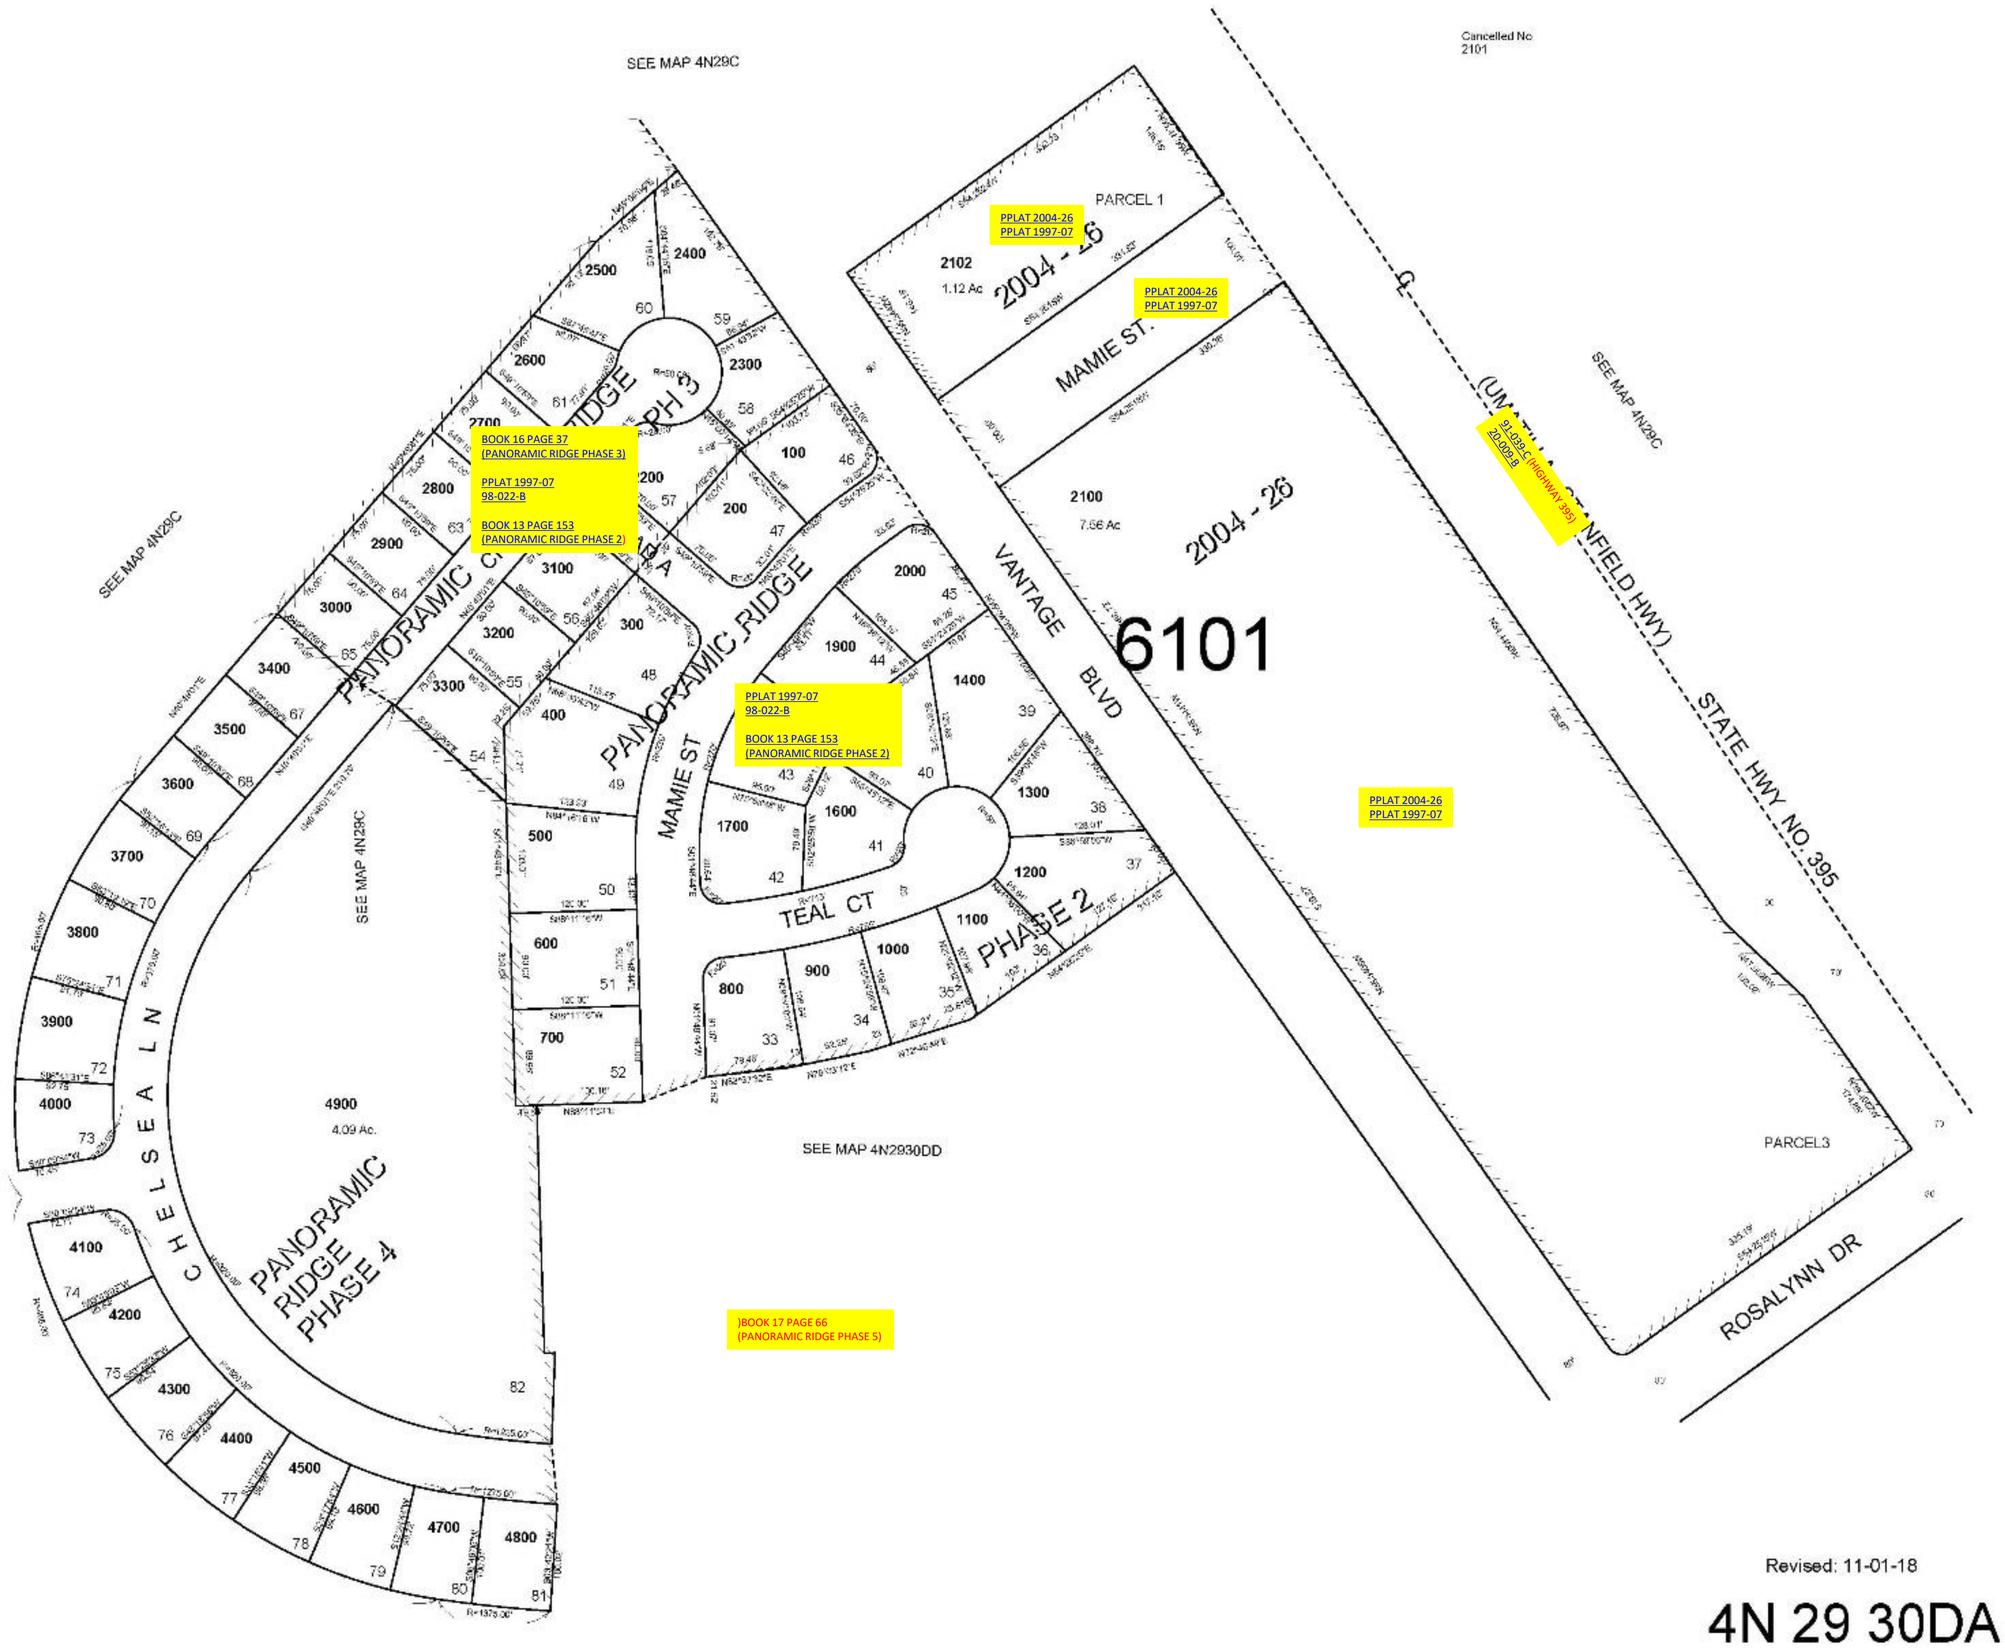
SEE MAP 4N29C
Cancelled No
2101
PARCEL 1
PPLAT 2004-26
PPLAT 1997-07
2102
1.12 Ac
2004 - 26
MAMIE ST.
2100
7.66 Ac
2004 - 26
6101
BOOK 16 PAGE 37
(PANORAMIC RIDGE PHASE 3)
PPLAT 1997-07
98-022-B
BOOK 13 PAGE 153
(PANORAMIC RIDGE PHASE 2)
PANORAMIC RIDGE PHASE 3
PANORAMIC RIDGE PHASE 2
VANTAGE BLVD
MAMIE ST
TEAL CT
PHASE 2
PPLAT 1997-07
98-022-B
BOOK 13 PAGE 153
(PANORAMIC RIDGE PHASE 2)
PPLAT 2004-26
PPLAT 1997-07
91-095-C (HIGHWAY 395)
20-002-B
(UMATILLA-PENDLETON-PENDLETON-PENDLETON