OREGON STATE HIGHWAY DEPARTMENT

Right-of-Way Map

PENDLETON AIRBASE HIGHWAY

UMATILLA COUNTY

Scale: 1"=100' April, 1941

Dwg. No. 58-32-8

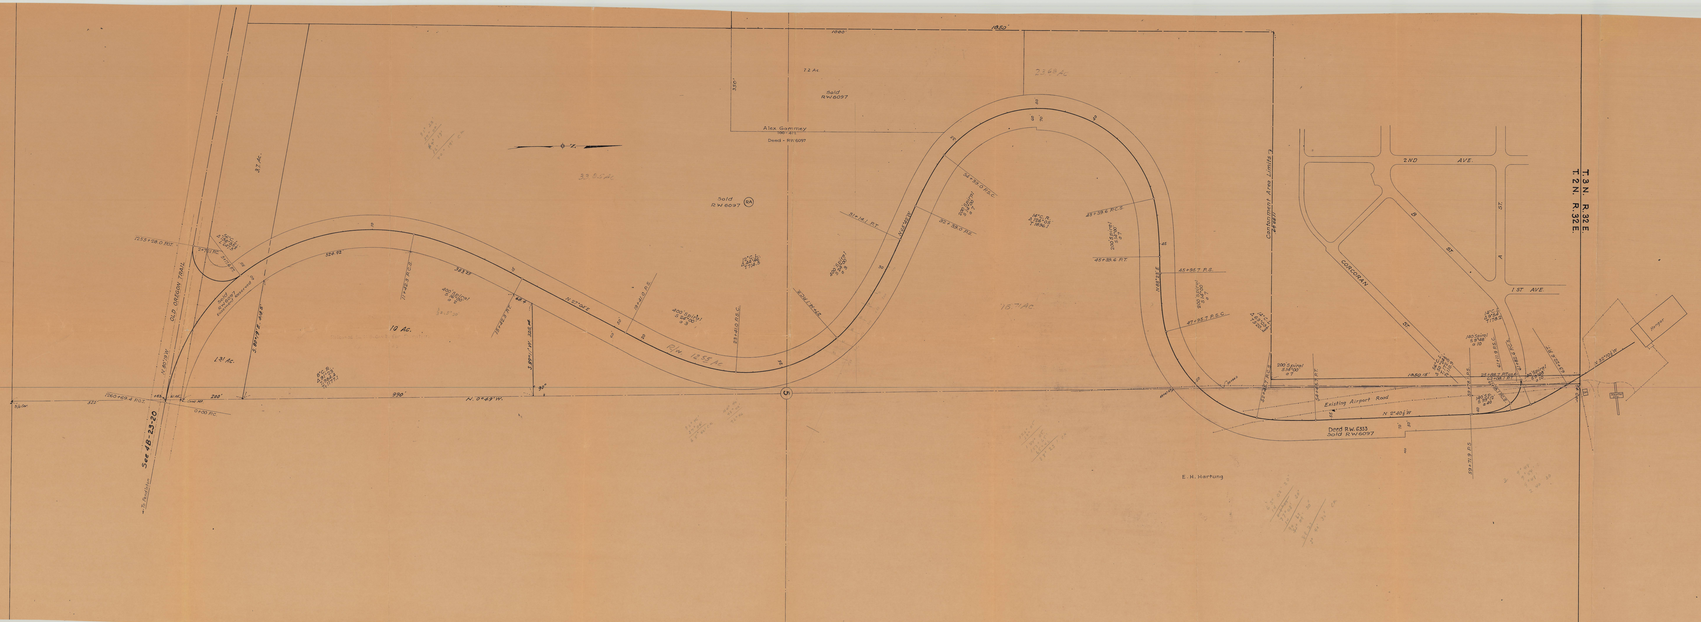

PENDLETON AIRBASE HIGHWAY

Dwg. No. 58-32-8