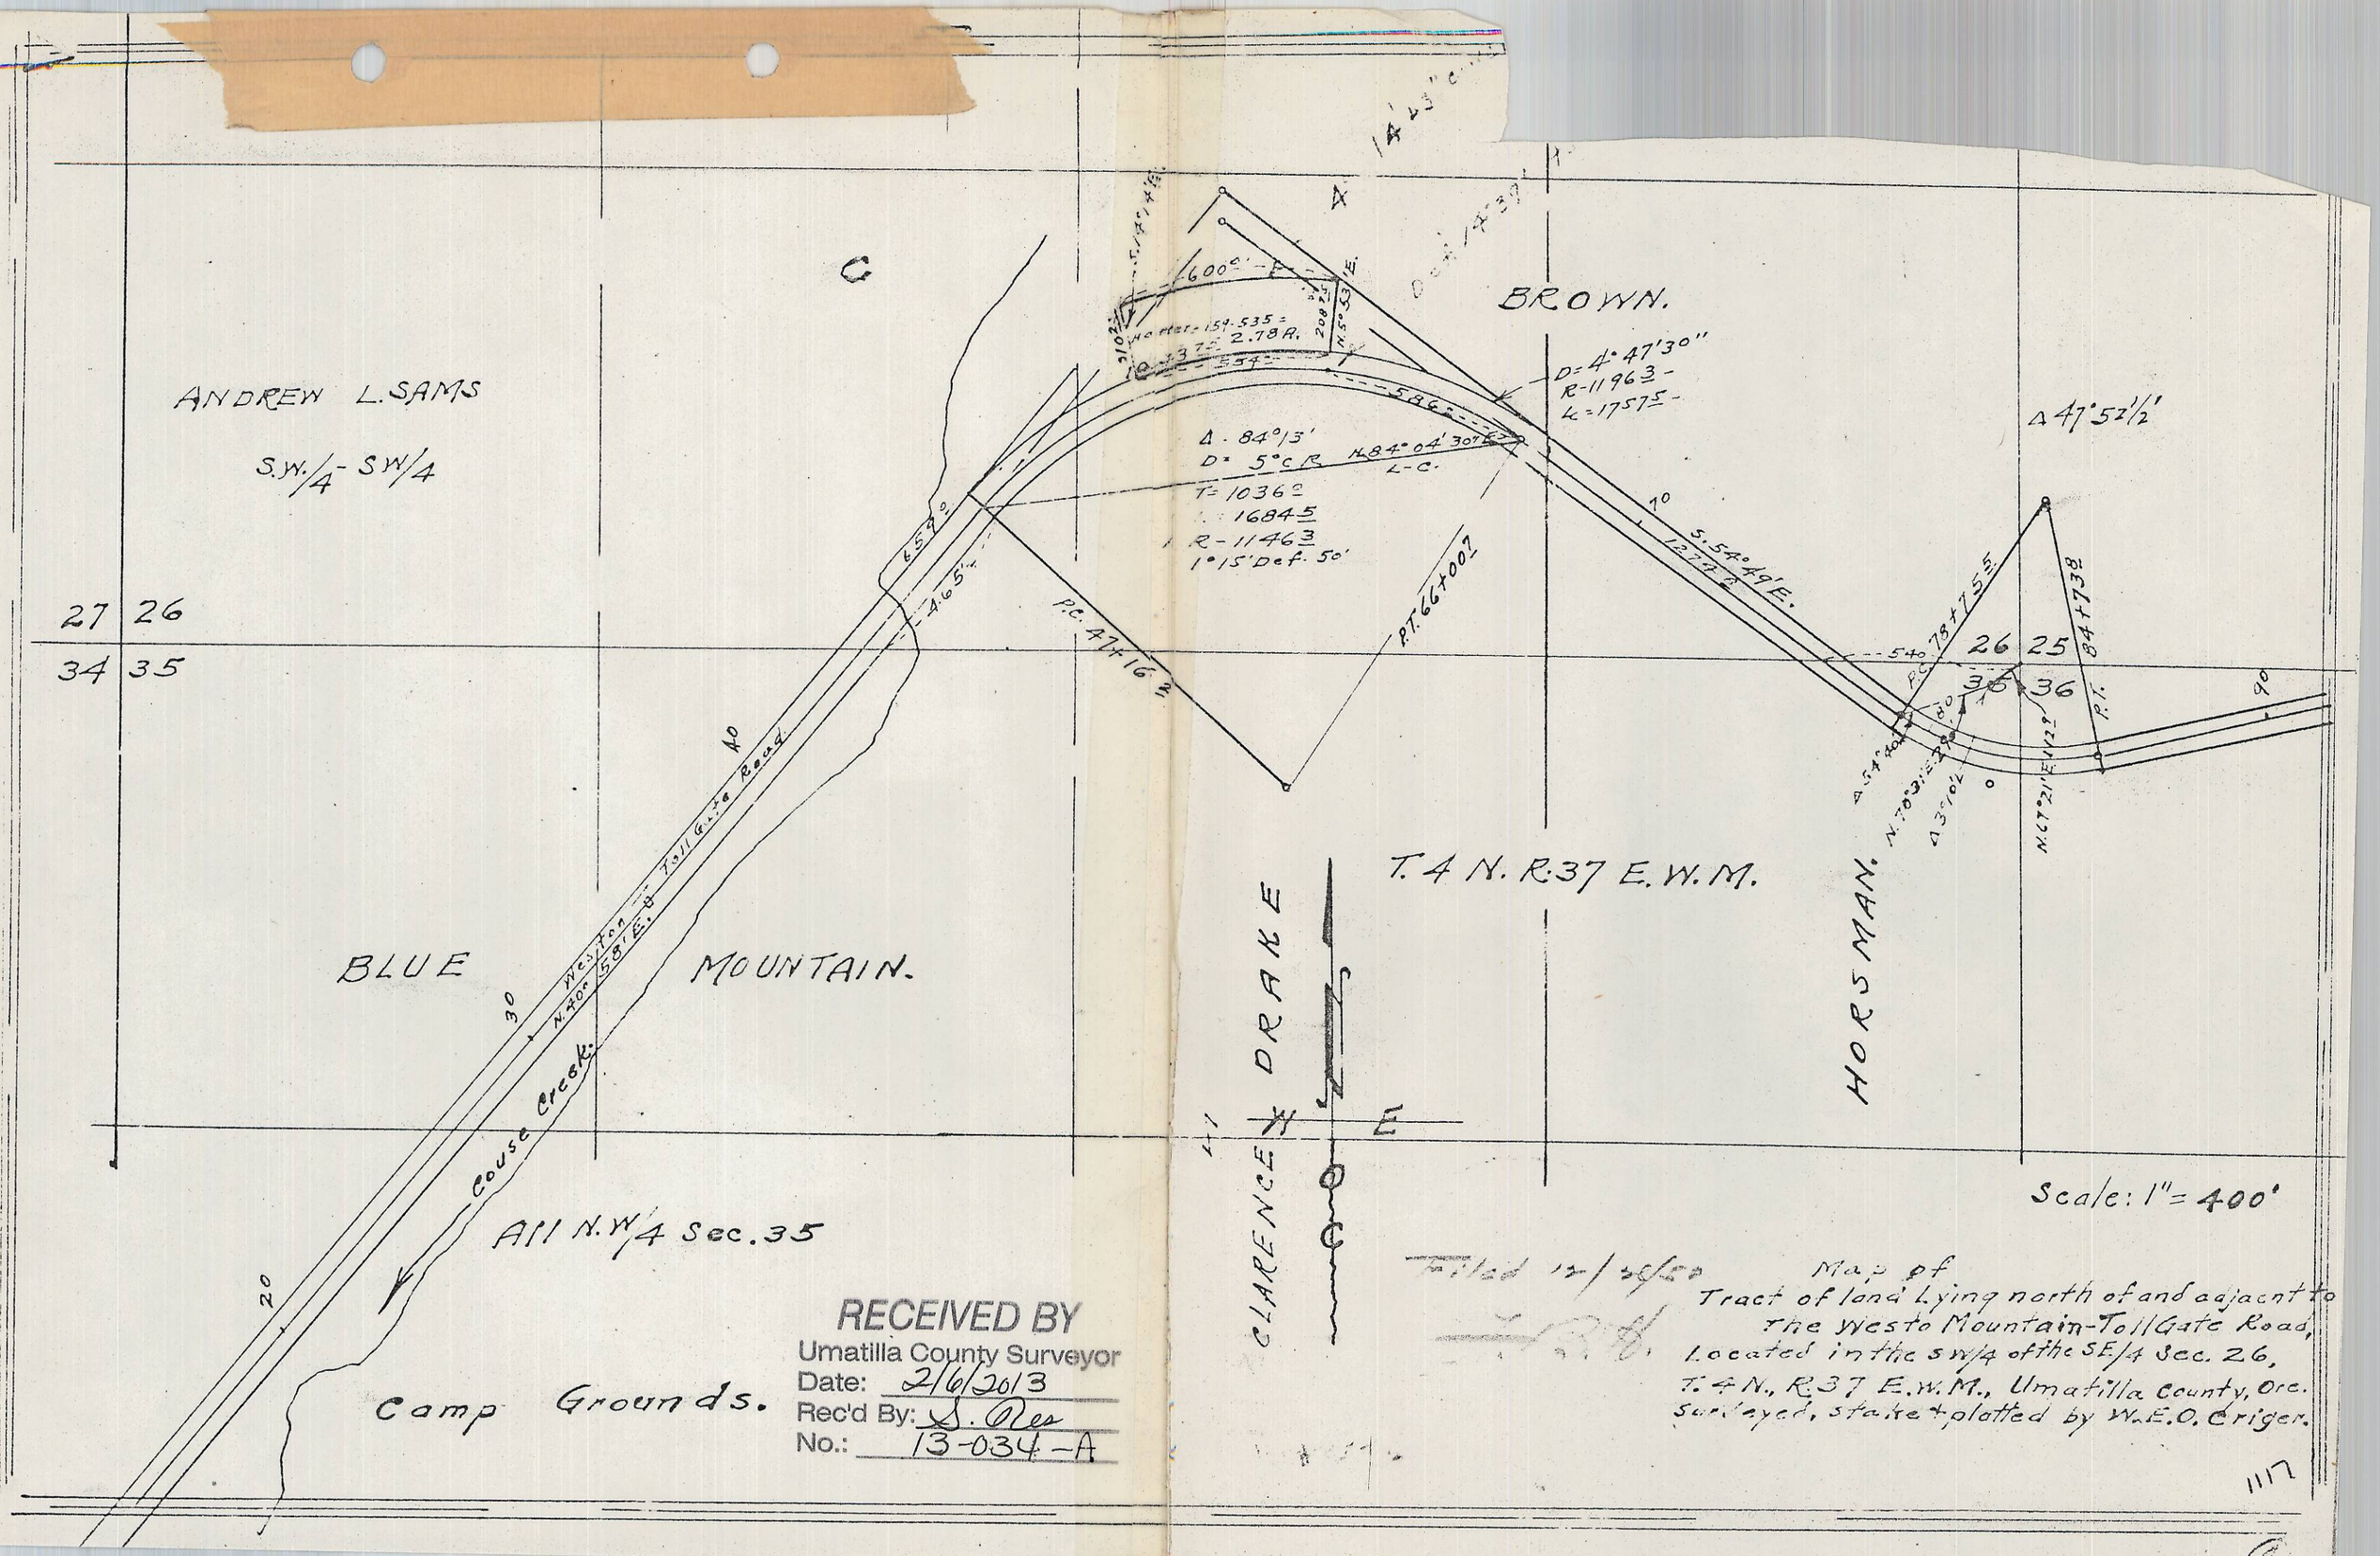

RECEIVED BY
Umatilla County Surveyor
Date: 2/6/2013
Rec'd By: S. Res
No.: 13-034-A

Filed 12/28/50

Map of
Tract of land Lying north of and adjacent to the Westo Mountain-Toll Gate Road, Located in the SW/4 of the SE/4 Sec. 26, T. 4 N., R. 37 E. W. M., Umatilla County, Ore. Surveyed, stake + plotted by W. E. O. Criger.

1117