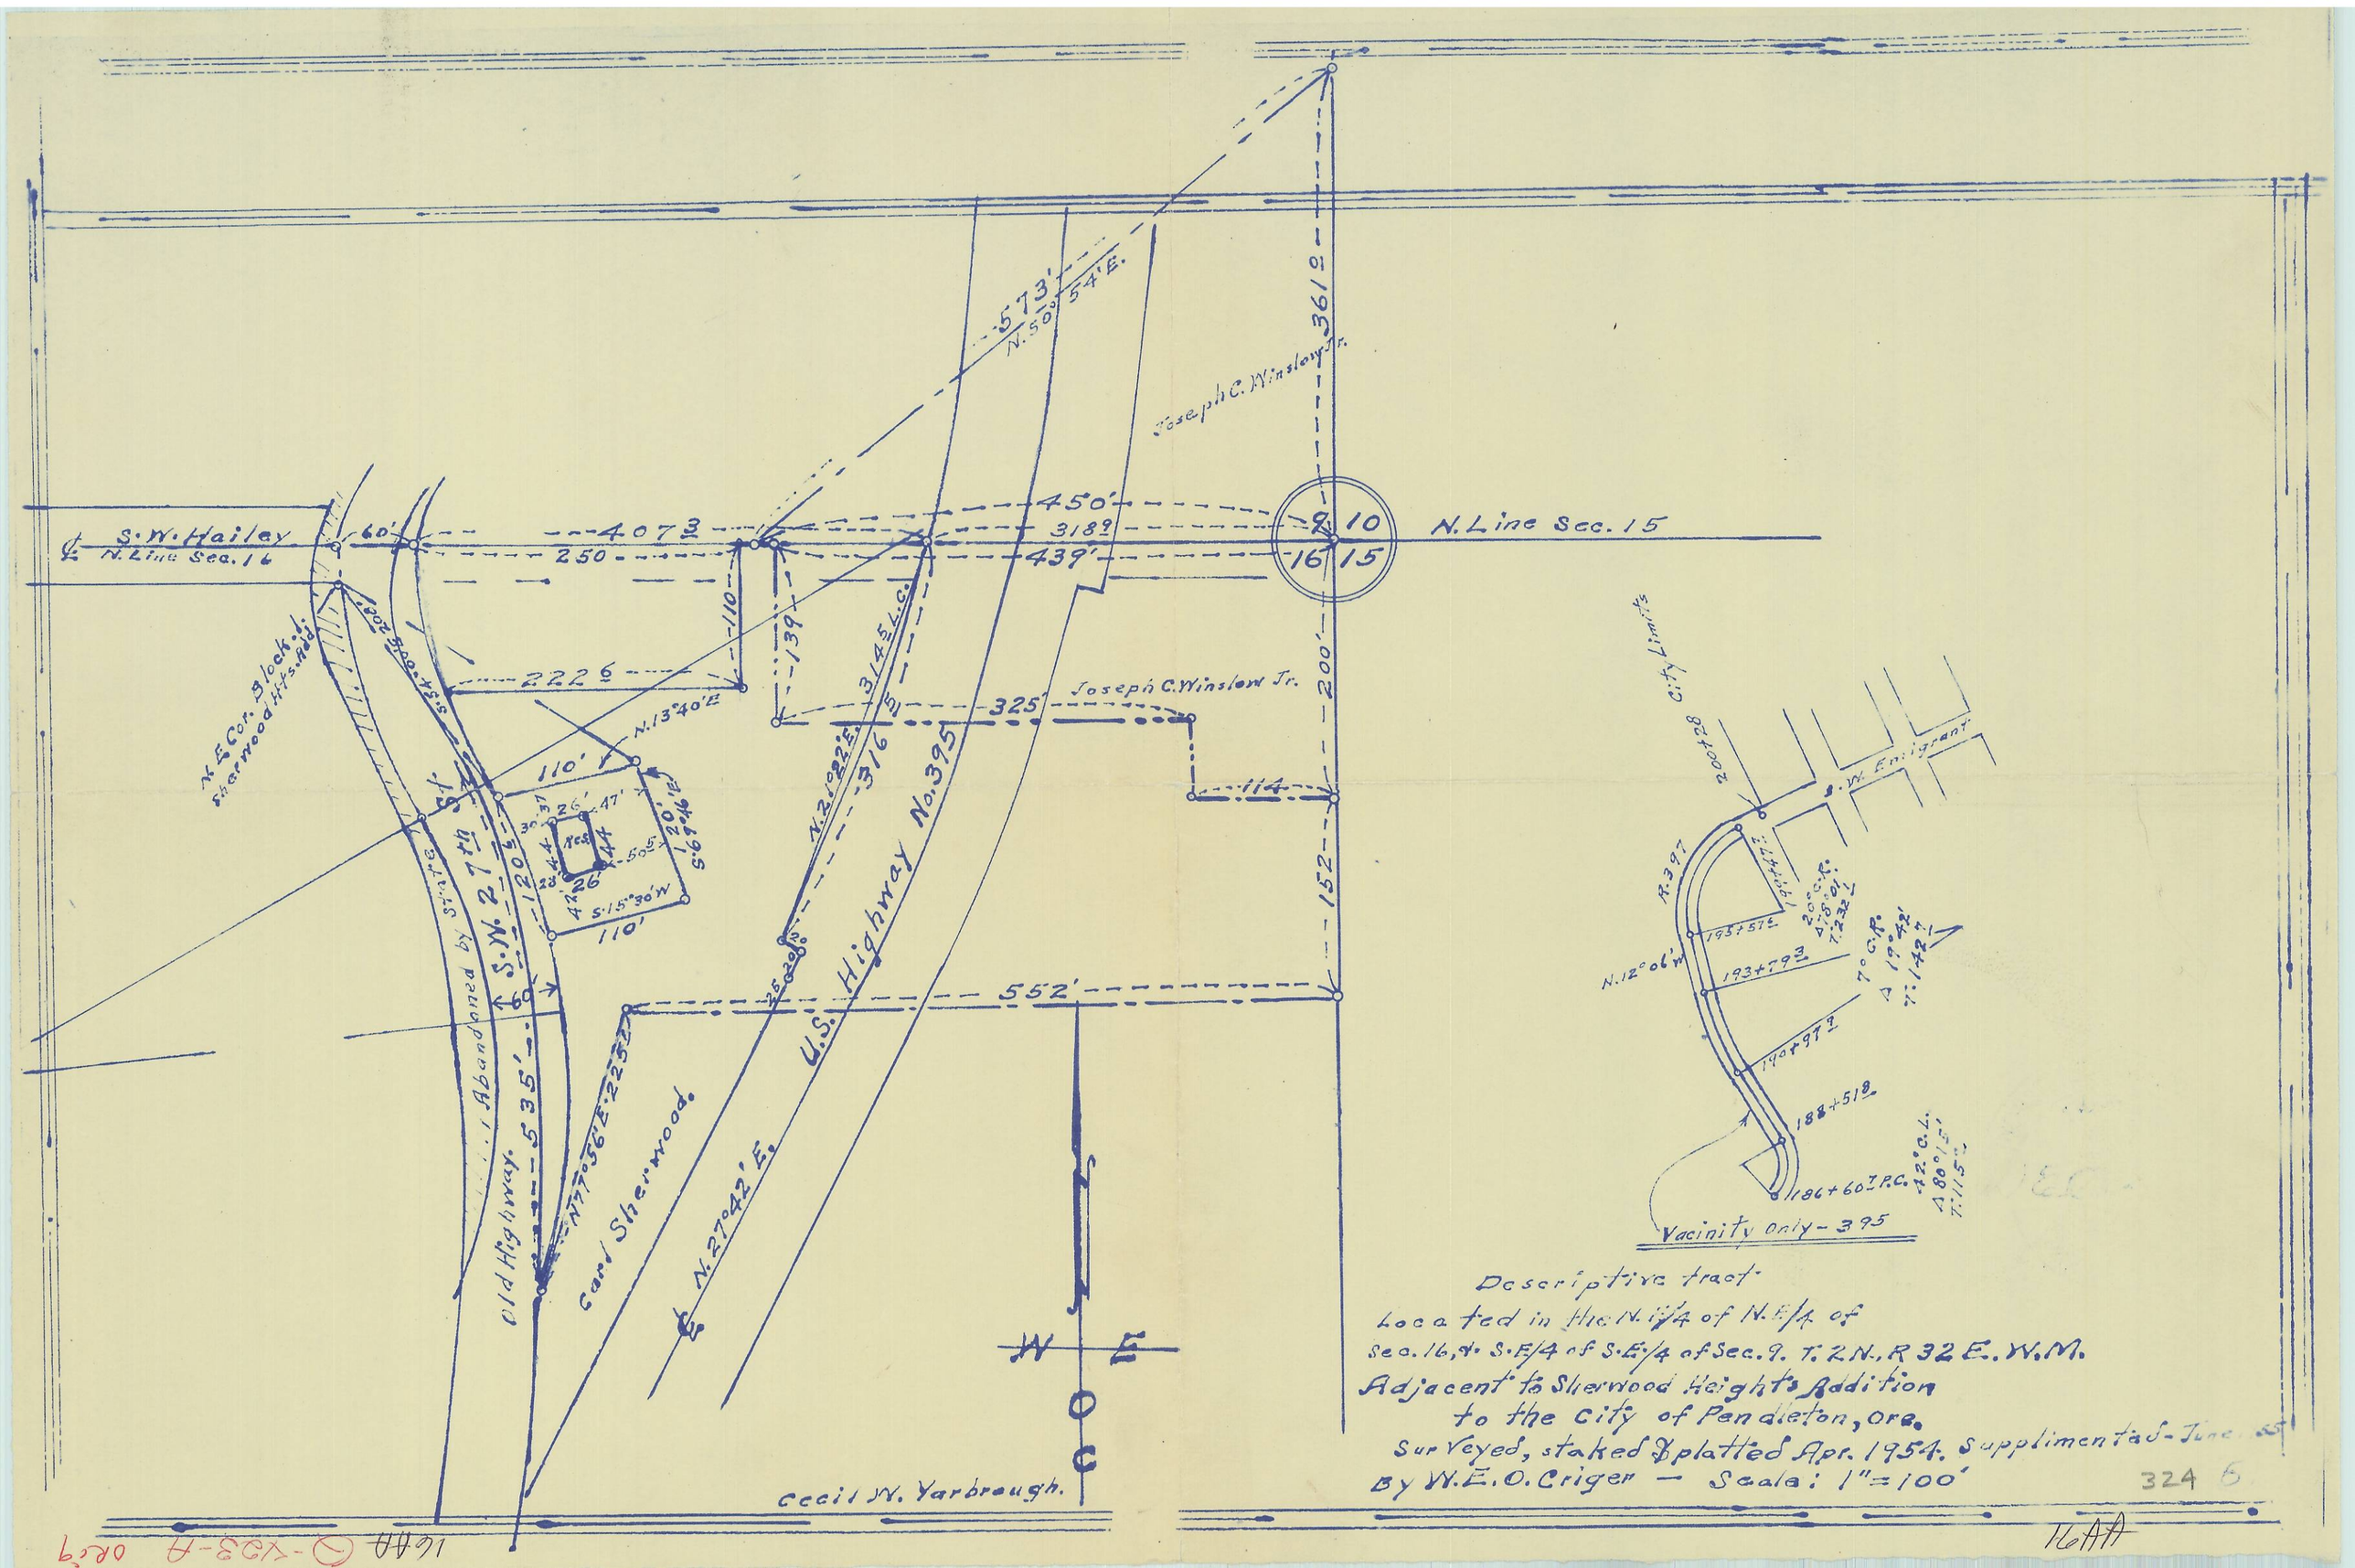

S.W. Hailey
N. Line Sec. 16
N. Line Sec. 15
Joseph C. Winslow Jr.
Joseph C. Winslow Jr.
U.S. Highway No. 395
Old Highway
Abandoned by State
S.W. 27th St.
Card Sherwood
N. 27°42' E.
N. 50°54' E.
N. 13°40' E
N. 21°22' E.
N. 77°56' E. 225'
N. E. Cor. Block 1 Sherwood Hts. Add.
Cecil W. Yarbrough
Vacinity Only - 395
City Limits
S.W. Emigrant
R. 397
N. 12°06' W
Descriptive tract
Located in the N.E/4 of N.E/4 of
Sec. 16, & S.E/4 of S.E/4 of Sec. 9. T. 2 N., R 32 E. W.M.
Adjacent to Sherwood Heights Addition
to the City of Pendleton, Ore.
Surveyed, staked & platted Apr. 1954. Supplimented - June 55
By W.E.O. Criger — Scale: 1" = 100'
324 6
16AA