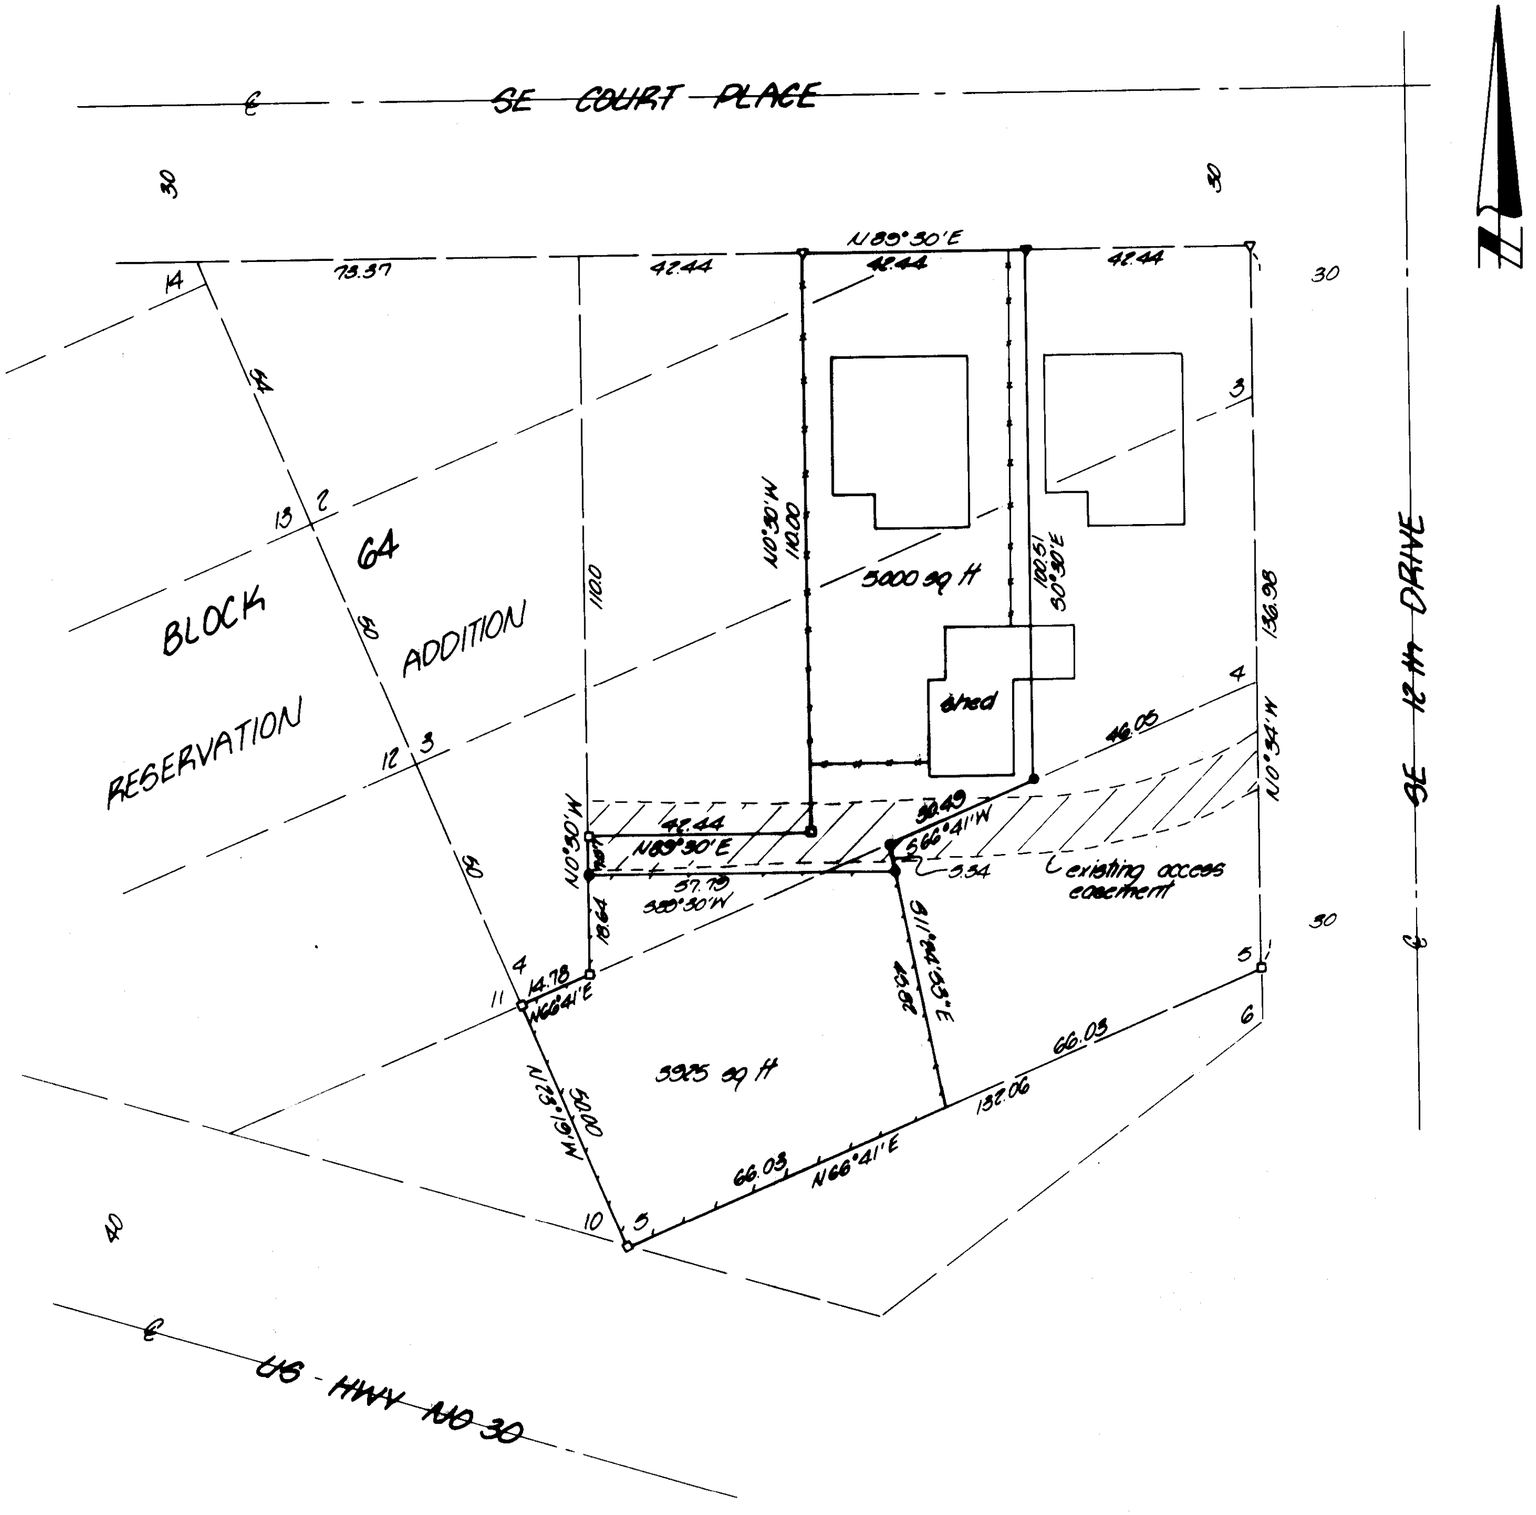

NARRATIVE

The purpose of this survey was to establish the boundaries of a 6000 square foot parcel in Block 64, Reservation Addition.

A survey, Umatilla County Surveyor No. Q-341-Ax, established the West line of this parcel and the East line of Block 64, points found as shown on this drawing. The distances and angles between the found points agreed with the record distances and angles so they were held.

The 6,000 square feet established where the back line was set. The East line was established from a description for Nirschl as recorded on Page 821, Roll 89, Deed Records of Umatilla County.

Bearings are based on the original plat bearing for SE Court Place bearing North 89°30' East.

- ● denotes set 5/8" x 30" iron pin with aluminum cap stamped PLS 933
- □ denotes fnd 1/2" i. pin as set in Co Surveyor No Q-341-Ax
- ▽ denotes fnd "+" in retaining wall. Presume to be established in Co Surveyor No Q-341-Ax
- ▼ denotes set "+" in retaining wall

KRUMBEIN ENGINEERING LTD. ENGINEERS – SURVEYORS – PLANNERS 361 S.E. Second Pendleton, Oregon	Scale 1"=20'	Drn. By MLD	Drng. No. 86-38C	Revision 1 8-25-86
	Date 8-25-86	Ckd. By DHK	Job No. 86-94	Revision 2

Survey for

PENDLETON REALTY

NW¼, NW¼, Sec 11, T2N, R32E, W.M.

REGISTERED PROFESSIONAL LAND SURVEYOR
OREGON
JULY 17, 1970
DAVID H. KRUMBEIN
933

RECEIVED BY
Umatilla County Surveyor
Date 10-6-86
Rec'd By KA
No. 86-11 [illegible]-B