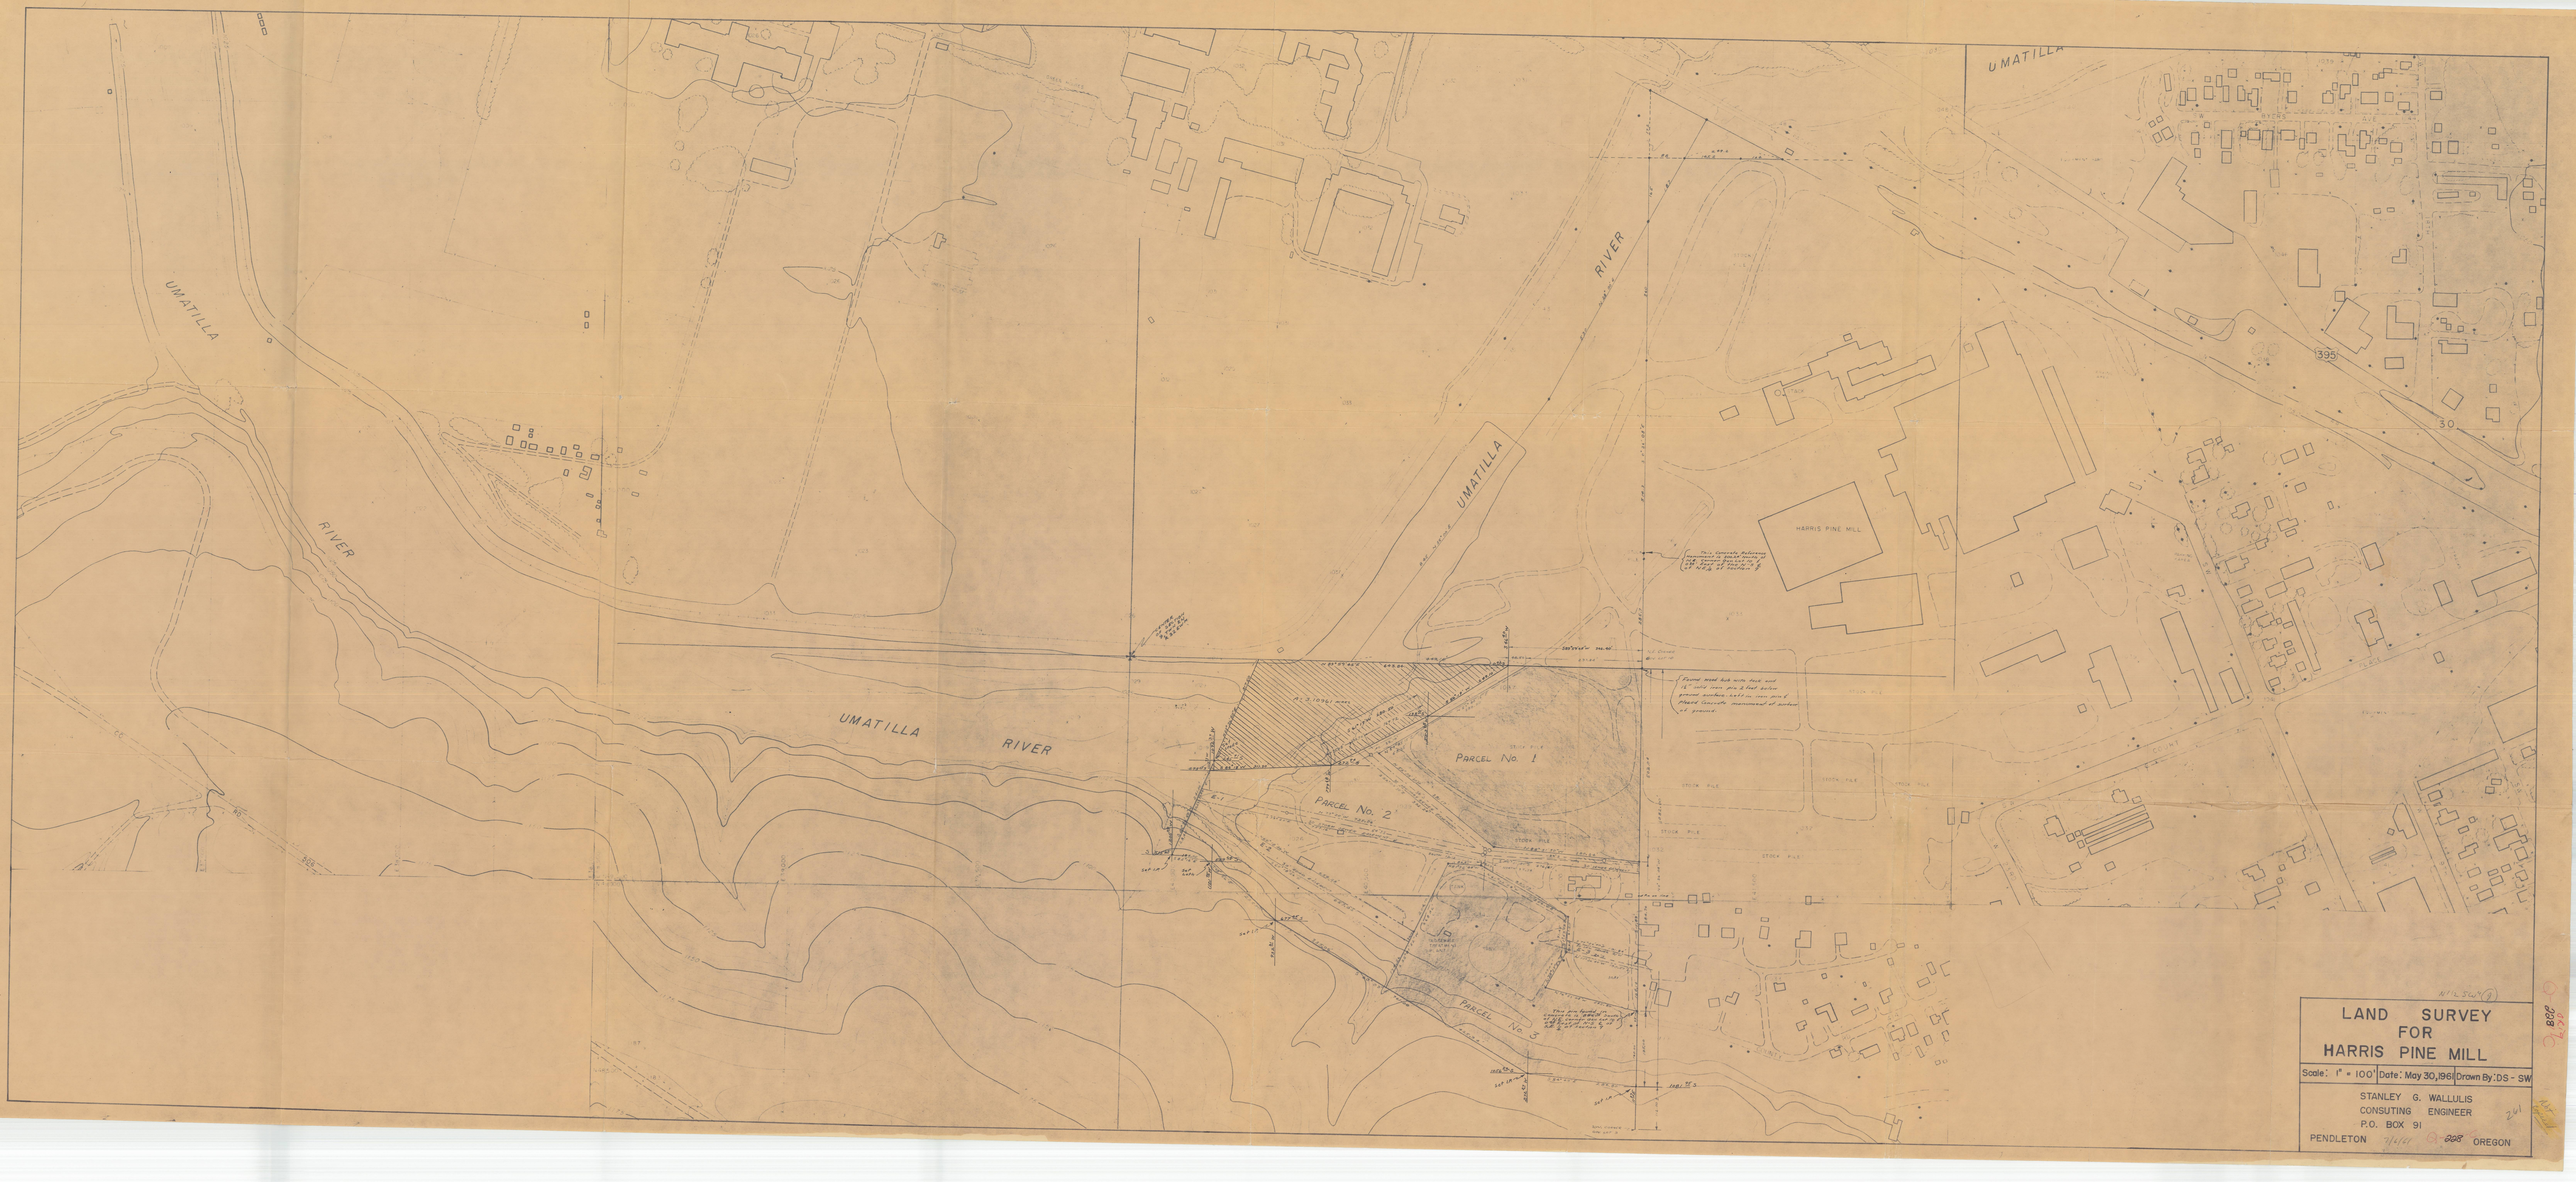
UMATILLA RIVER
UMATILLA RIVER
UMATILLA RIVER
UMATILLA
HARRIS PINE MILL
PARCEL No. 1
PARCEL No. 2
PARCEL No. 3
STOCK PILE
395
30
LAND SURVEY
FOR
HARRIS PINE MILL
Scale: 1" = 100'
Date: May 30, 1961
Drawn By: DS - SW
STANLEY G. WALLULIS
CONSUTING ENGINEER
P.O. BOX 91
PENDLETON
OREGON