UMATILLA COUNTY ROAD DEPARTMENT
NORTH COLD SPRING - GEHMAN HALL
No. 375
Dec. 30 1930 Scale 1" = 400'

Approved

County Judge

Commissioner

Commissioner

Oregon State Hwy. Road Engineer
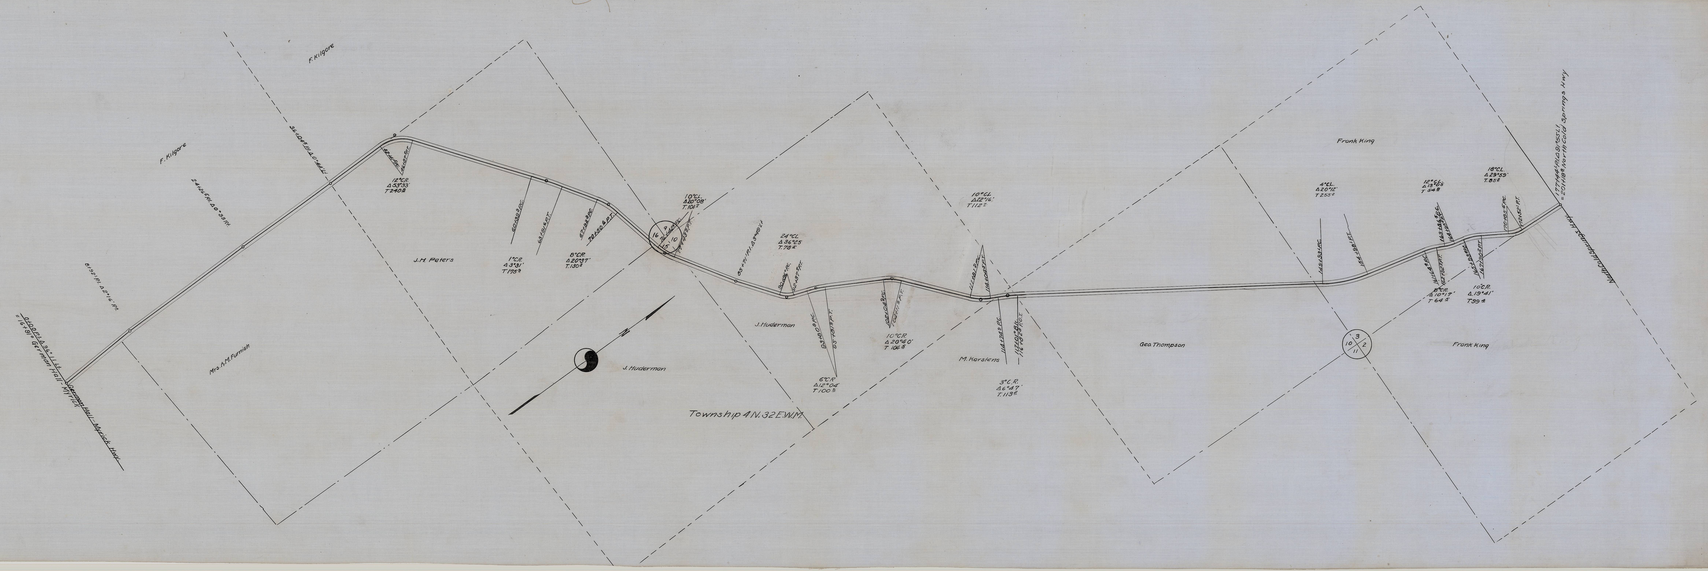
Roadmaster