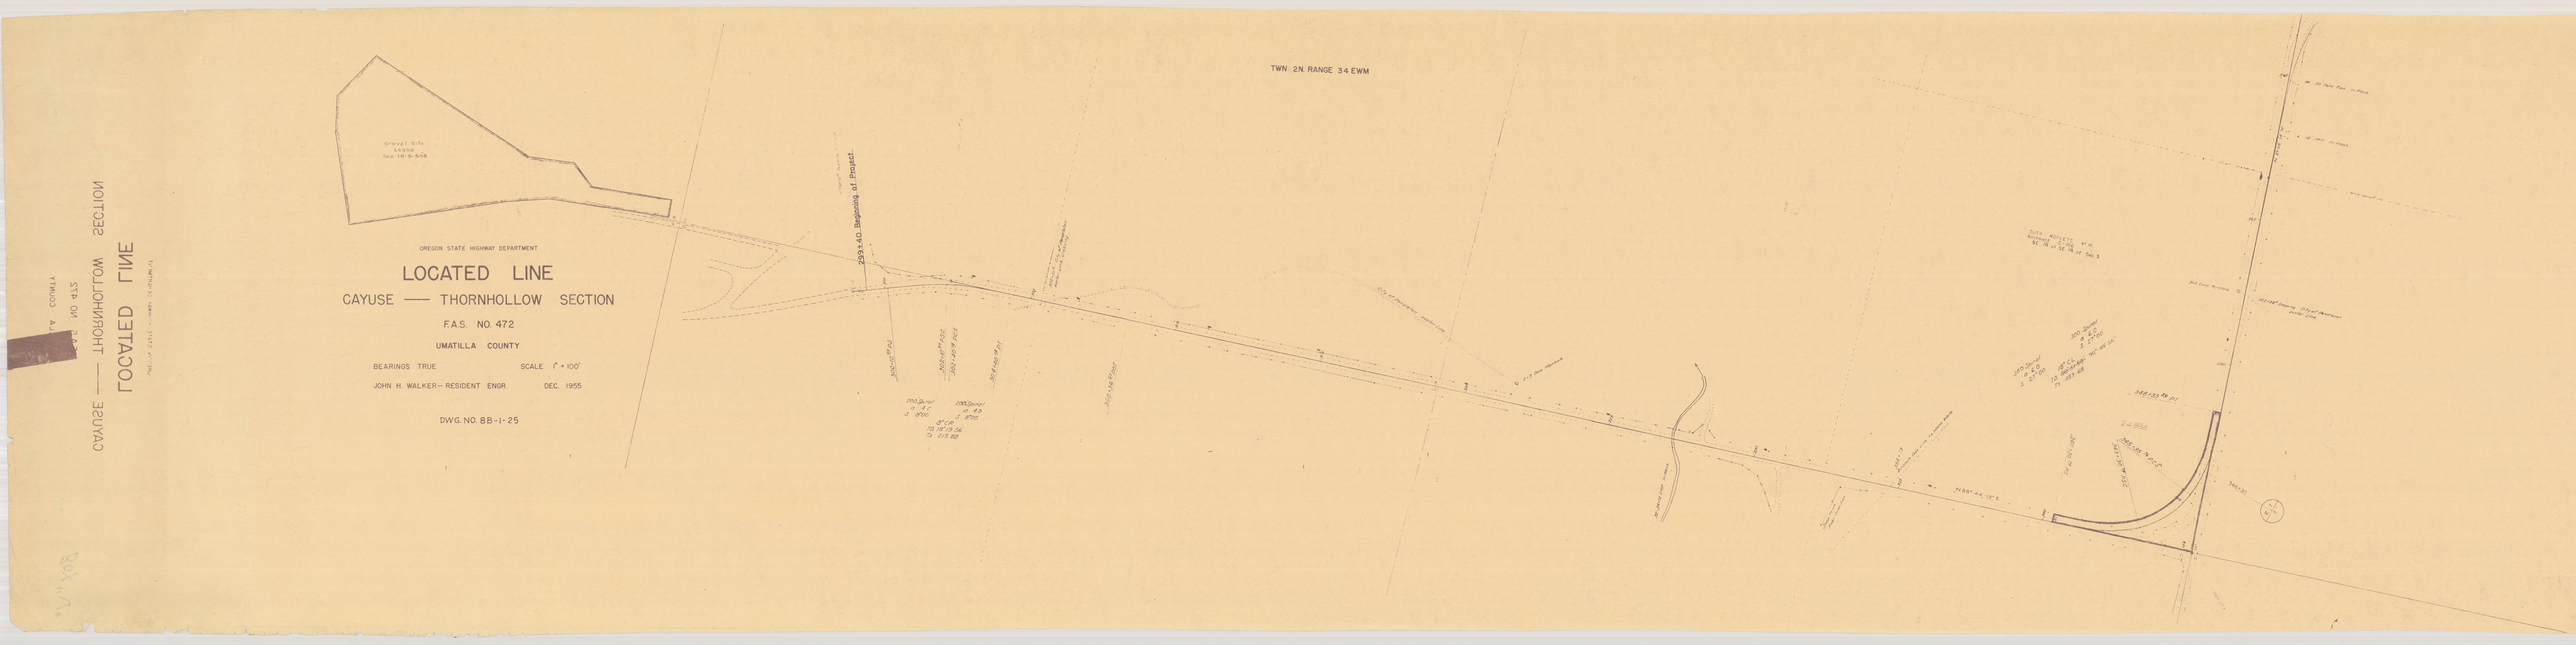
OREGON STATE HIGHWAY DEPARTMENT
LOCATED LINE
CAYUSE —— THORNHOLLOW SECTION
F.A.S. NO. 472
UMATILLA COUNTY
BEARINGS TRUE
SCALE 1" = 100'
JOHN H. WALKER – RESIDENT ENGR.
DEC. 1955
DWG. NO. 8B-1-25
Gravel Site Lease Sec. 18-5-5SB
TWN. 2N. RANGE 34 EWM
293+40 Beginning of Project
N88°44'18"E
CAYUSE —— THORNHOLLOW SECTION
LOCATED LINE