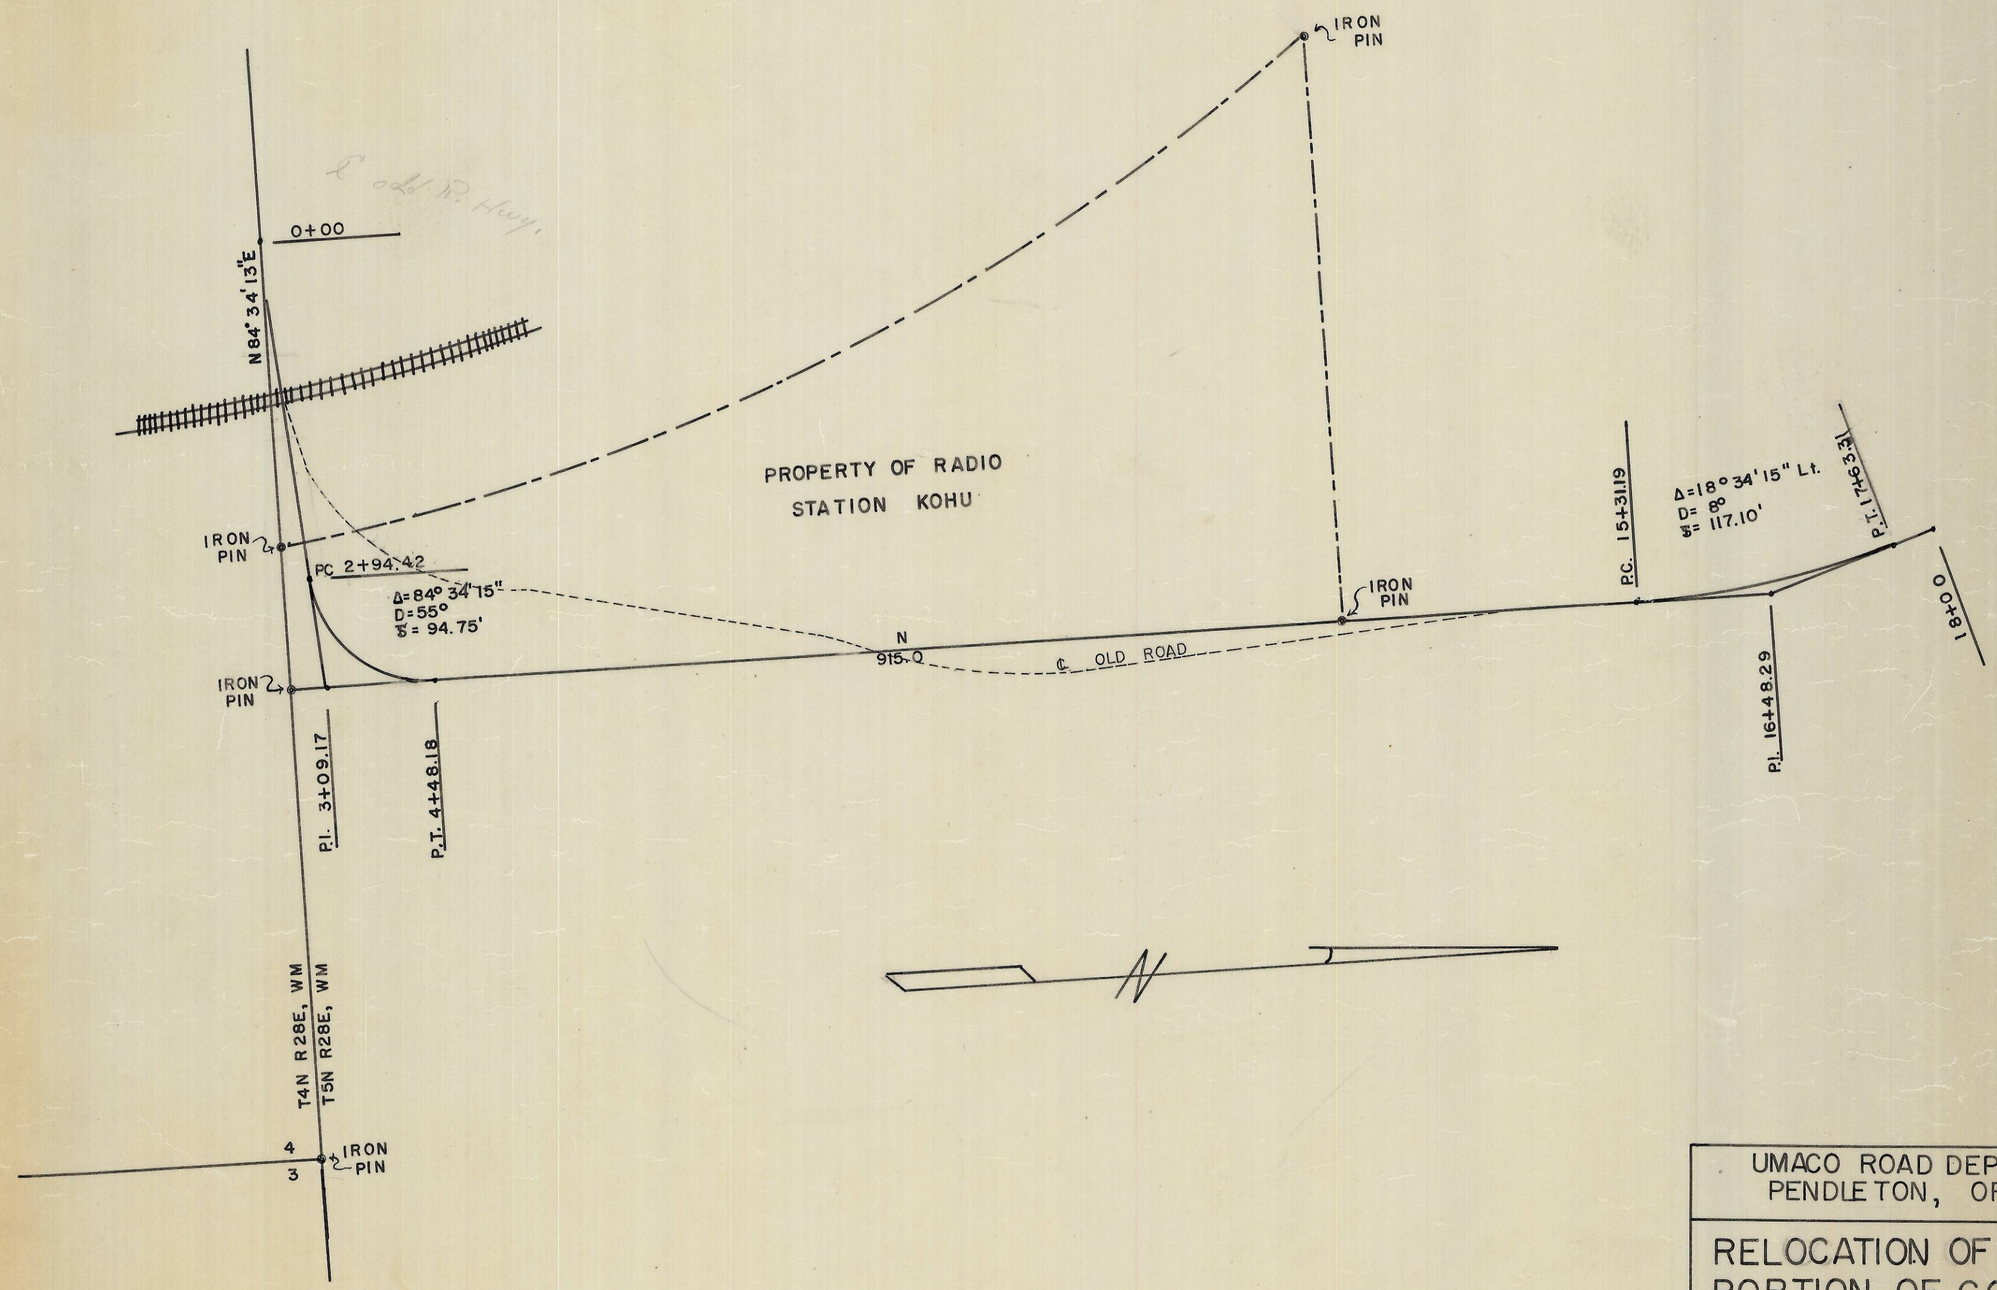

UMACO ROAD DEPARTMENT
PENDLETON, OREGON

RELOCATION OF A PORTION OF CO. RD. NO. 706

SHEET NO. 1 OF 1

DRAWN BY FERGUSON SCALE 1" = 100-0'
CHECKED BY _____ APPROVED _____

SURVEYED BY WILLIAMS FIELD BOOK 13 PG 54-55
DATE 4-25-56