Map showing
Descriptive tract in Sec. 24-T.4N.,R.34E.W.M.
Surveyed, staked & platted-Apr. 1954-
By-W.E.O.Criger- Scale: 1inch=400Ft.

REGISTERED PROFESSIONAL ENGINEER 1497 W.E.O.Criger OREGON MAR. 9, 1931 W. E. O. CRIGER

Computations.
Total in Description lines. 33.65A.
[redacted]
Less Roads & R.R. 5.20
Net. 28.45
Labor Camp= 3.80
South of " " 5.95
9.75
9.74
West End = 18.70A.

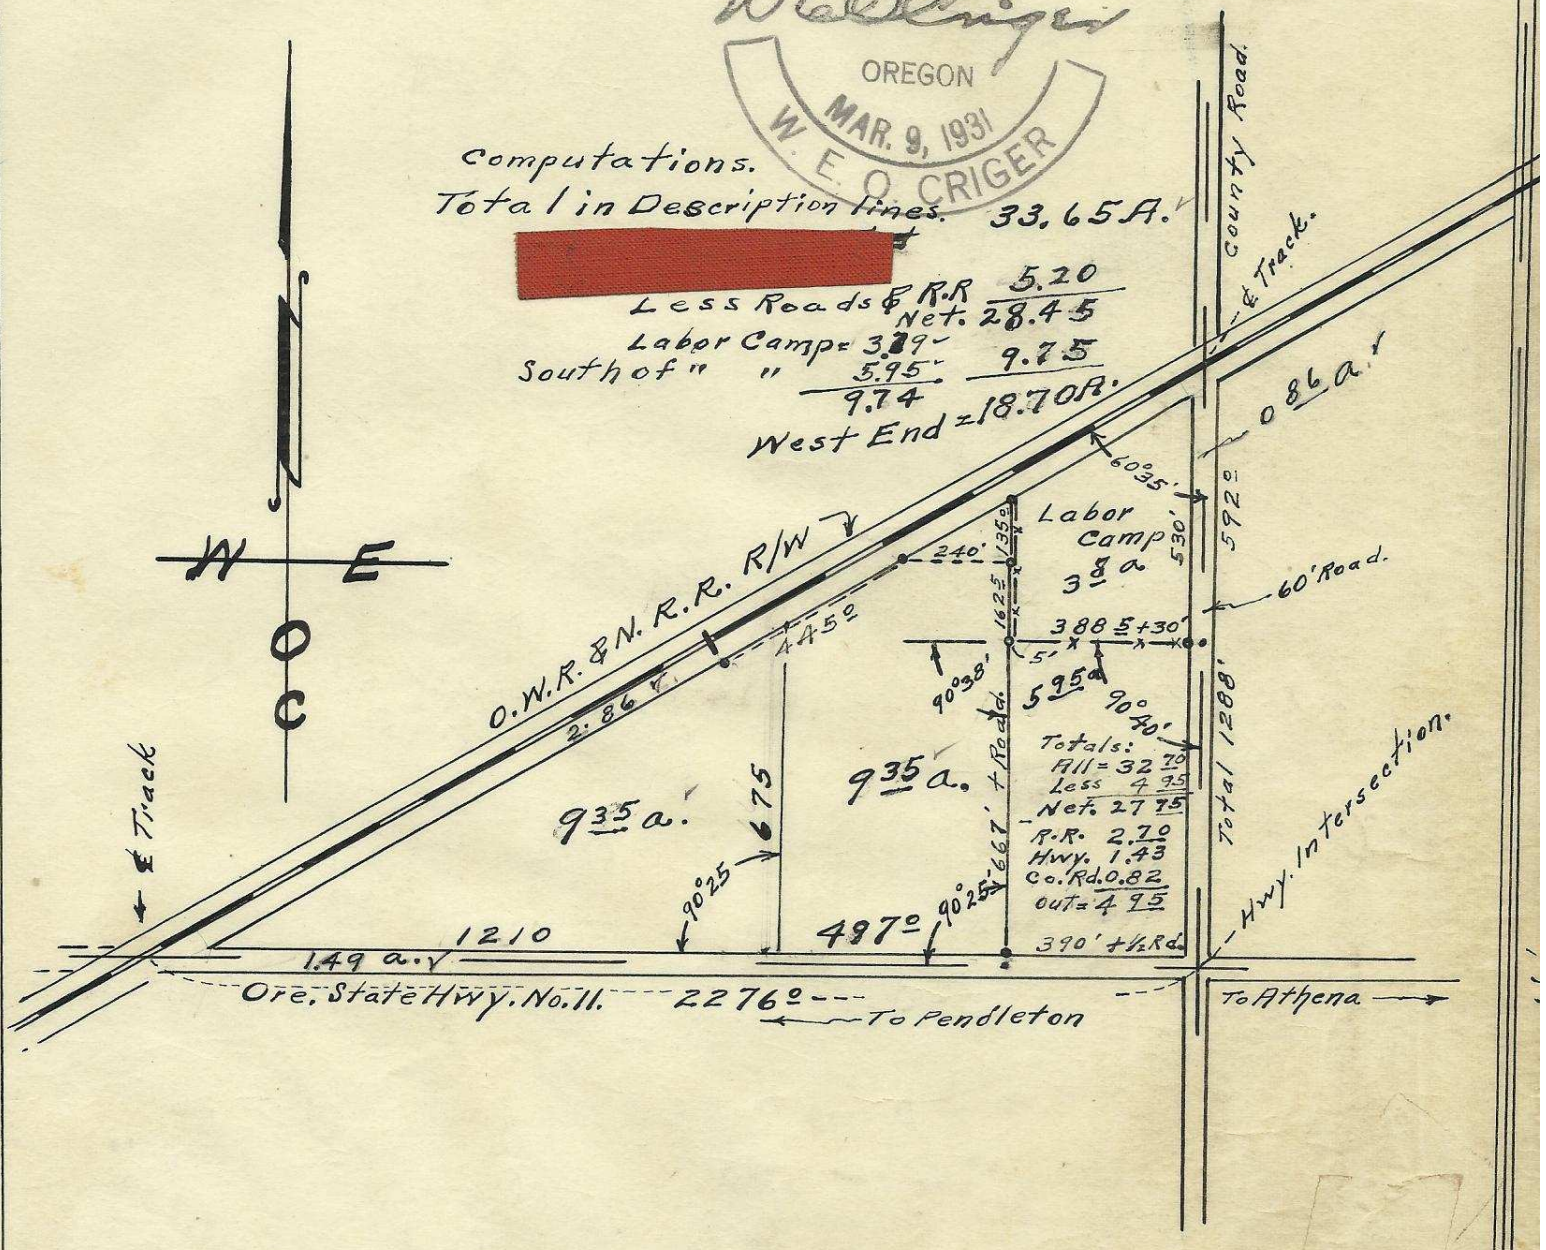

Earl Dudley.

06-89-A8

Rogers Canning Co. Athena.

(6)