SURVEY OF SECTION 9

TOWNSHIP 4 NORTH, RANGE 28 EAST, W.M.

UMATILLA COUNTY, OREGON

SCALE: 1"=1000'

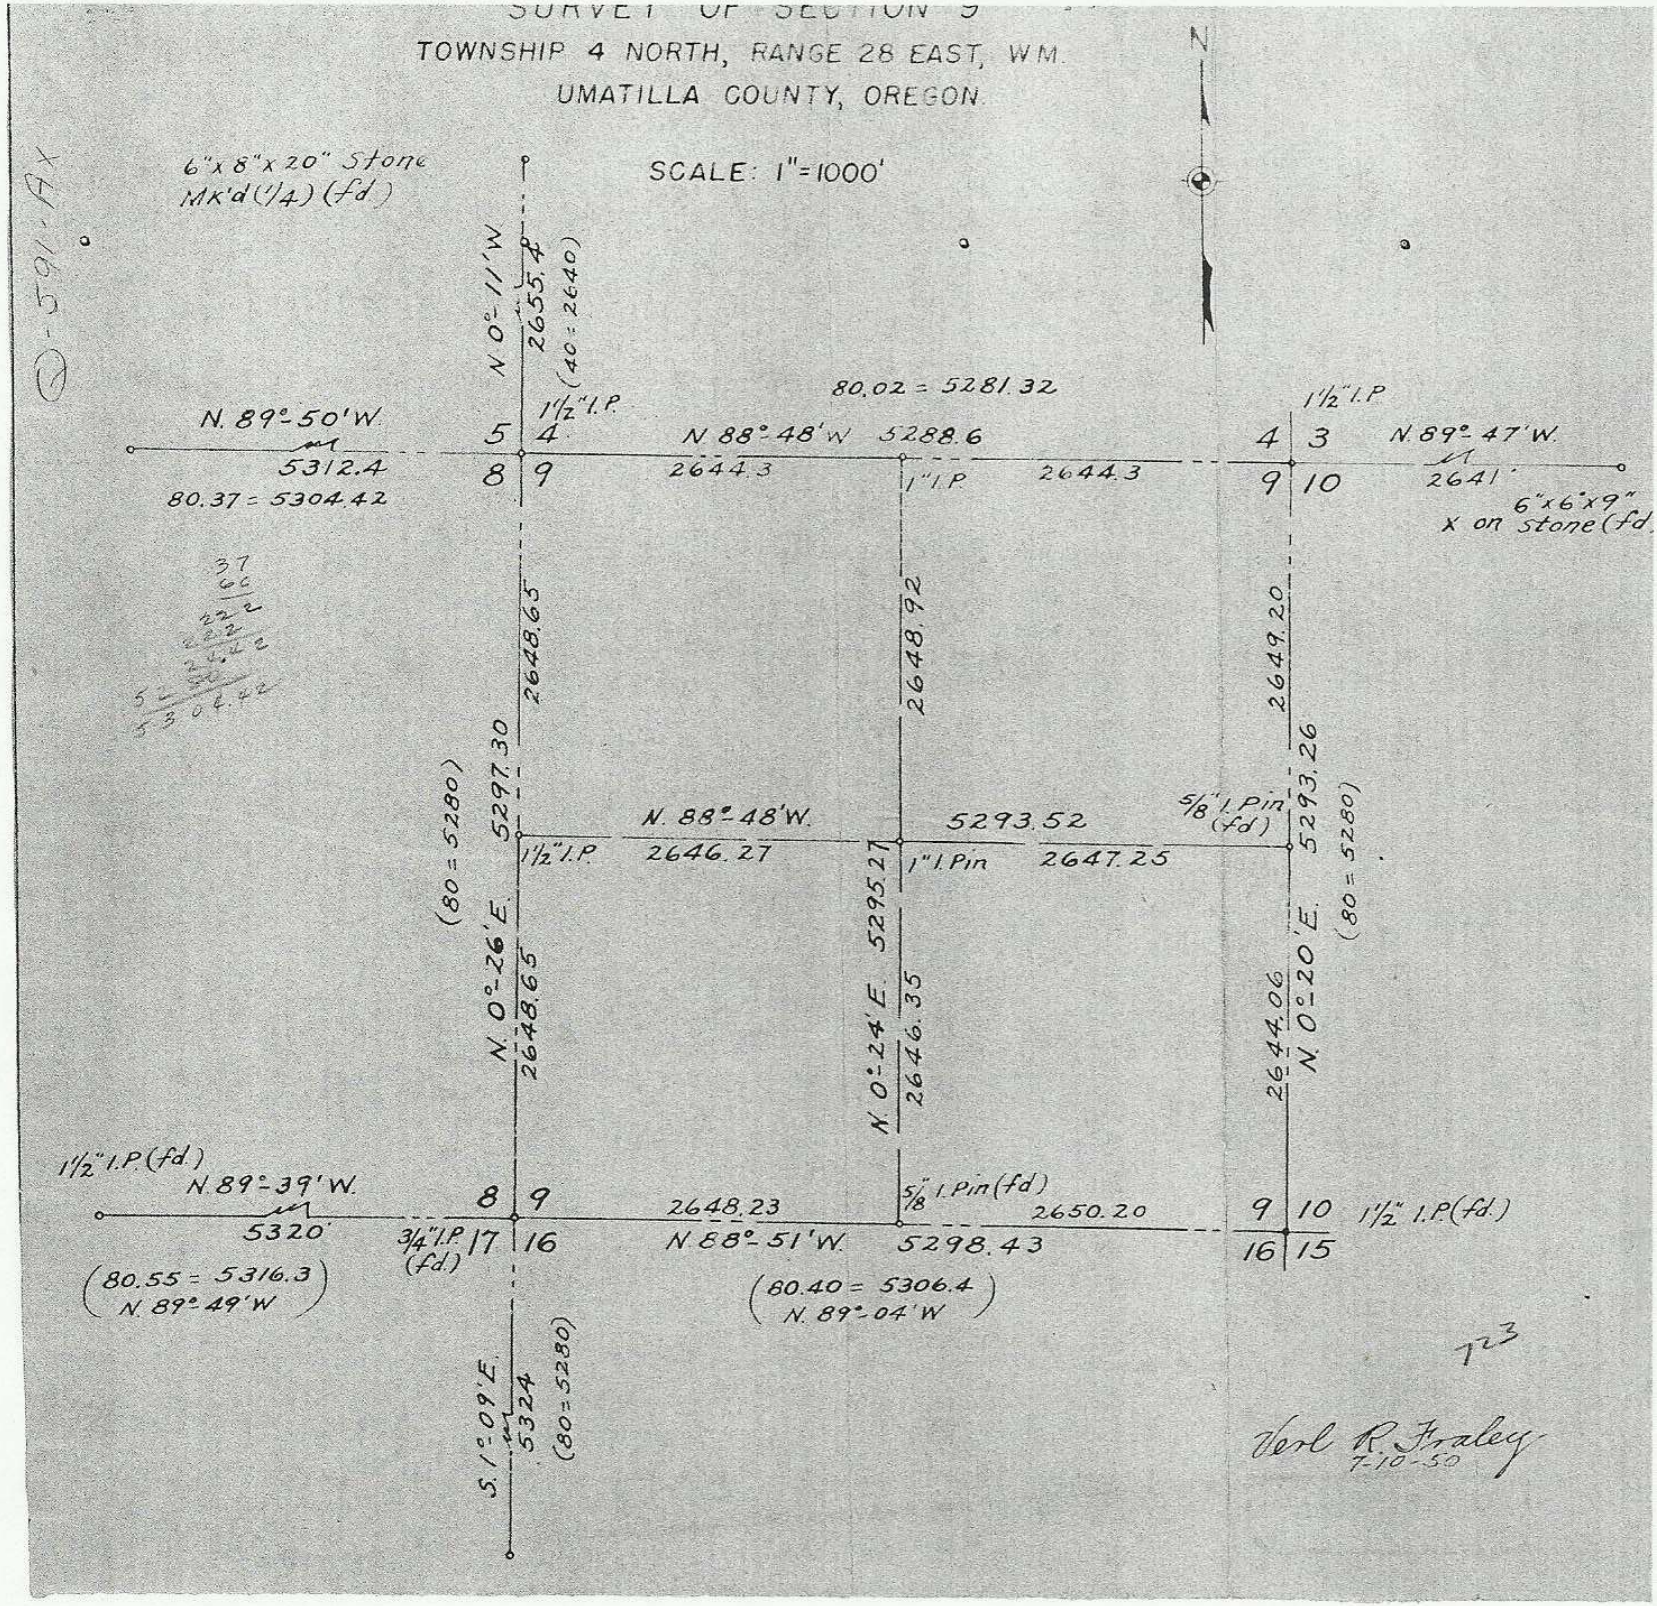

Verl R. Fraley
7-10-50