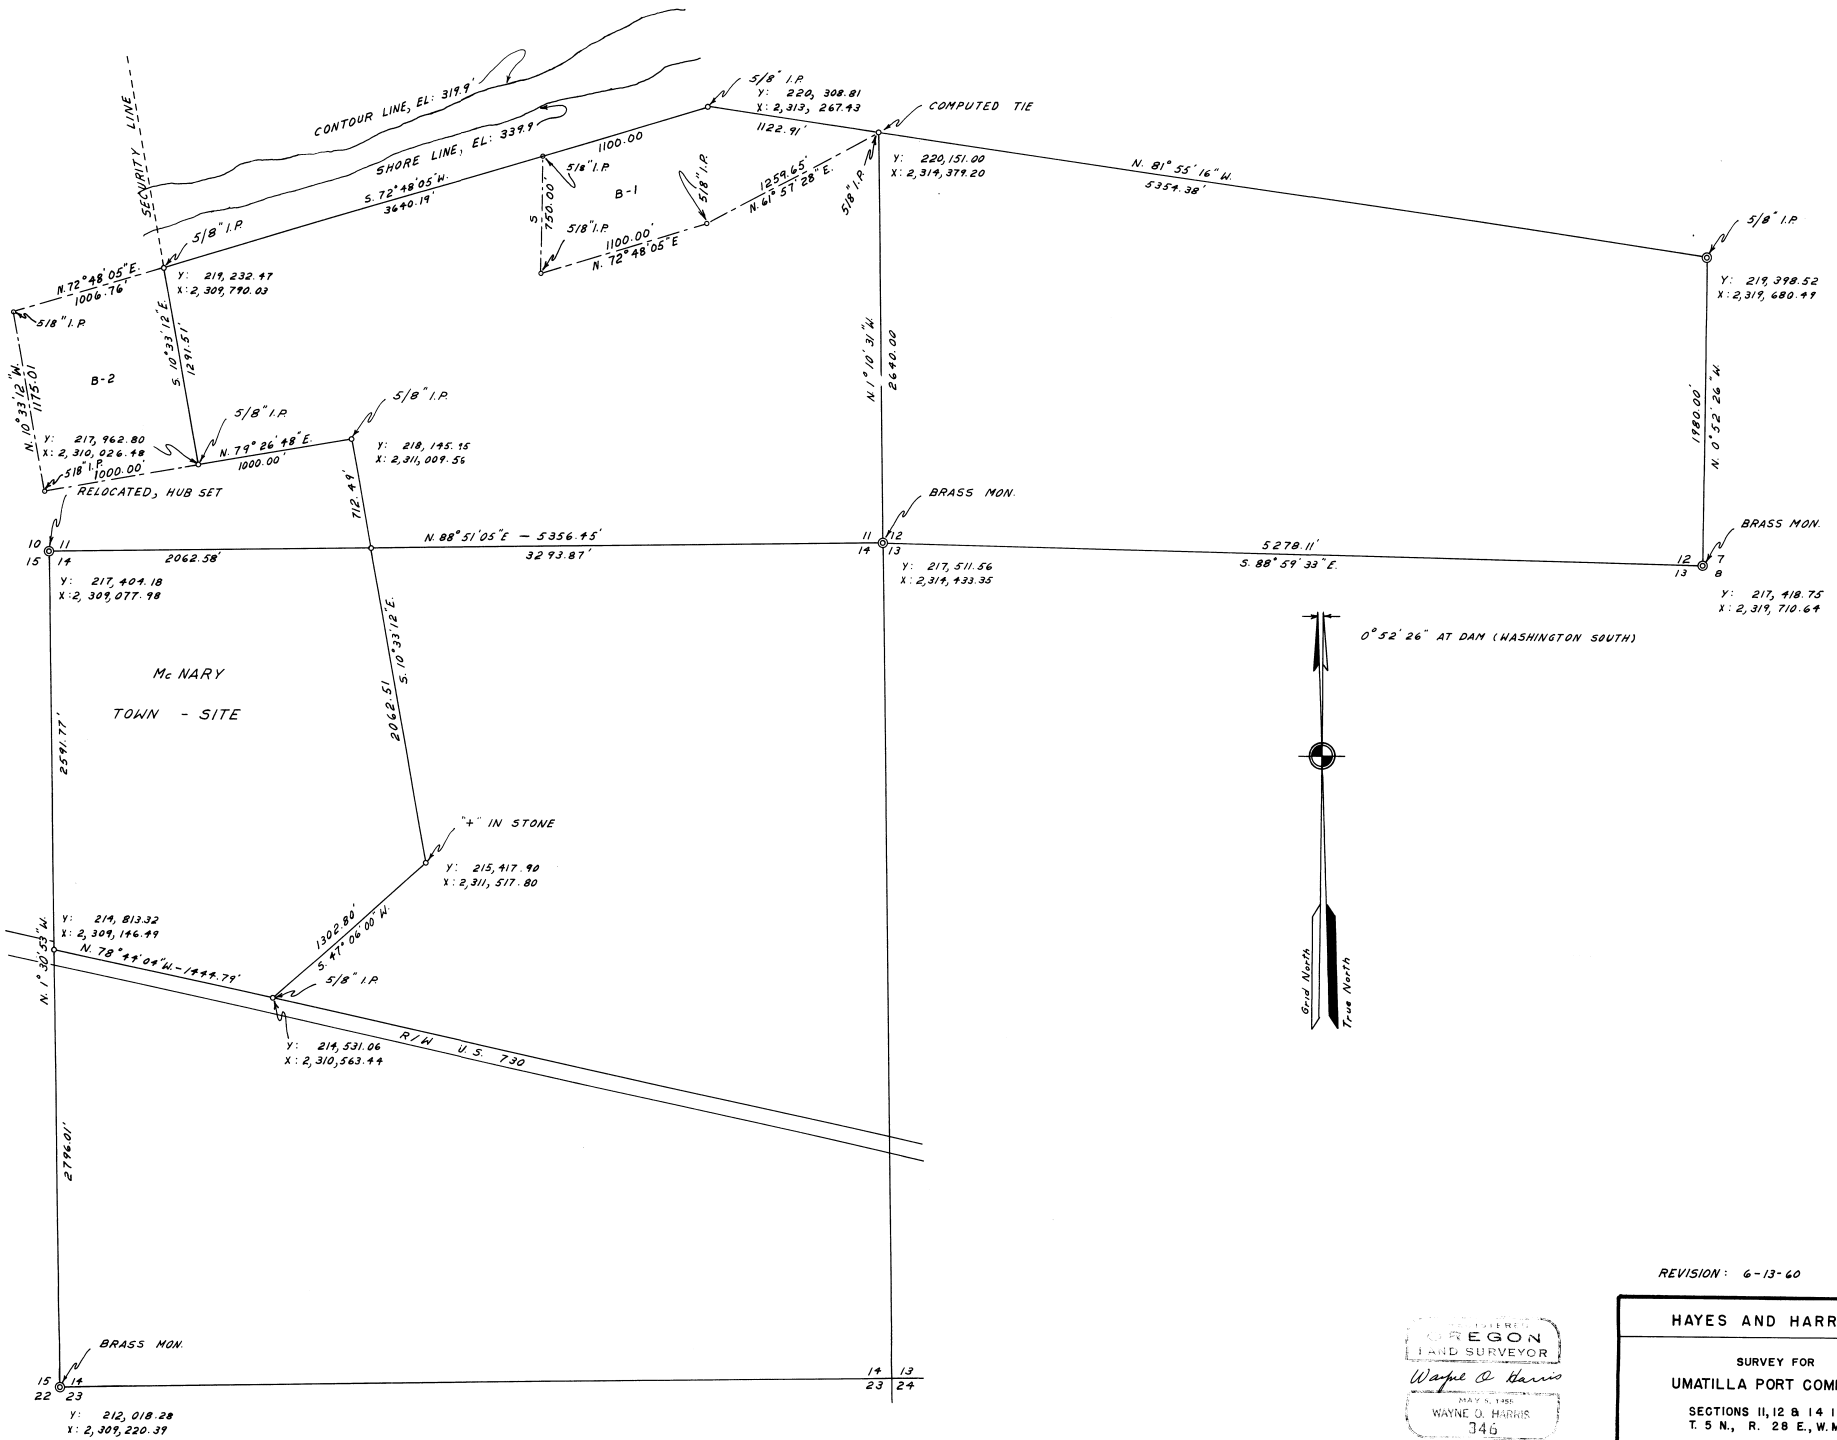

REVISION: 6-13-60

REGISTERED
OREGON
LAND SURVEYOR
Wayne O. Harris
MAY 5, 1958
WAYNE O. HARRIS
346

HAYES AND HARRIS			
SURVEY FOR UMATILLA PORT COMMISSION SECTIONS 11, 12 & 14 IN T. 5 N., R. 28 E., W.M.			
SCALE	DATE	DRN. BY	DRNG NO.
1"= 500'	12/6/57	W.O.H.	38-C

03-310-B