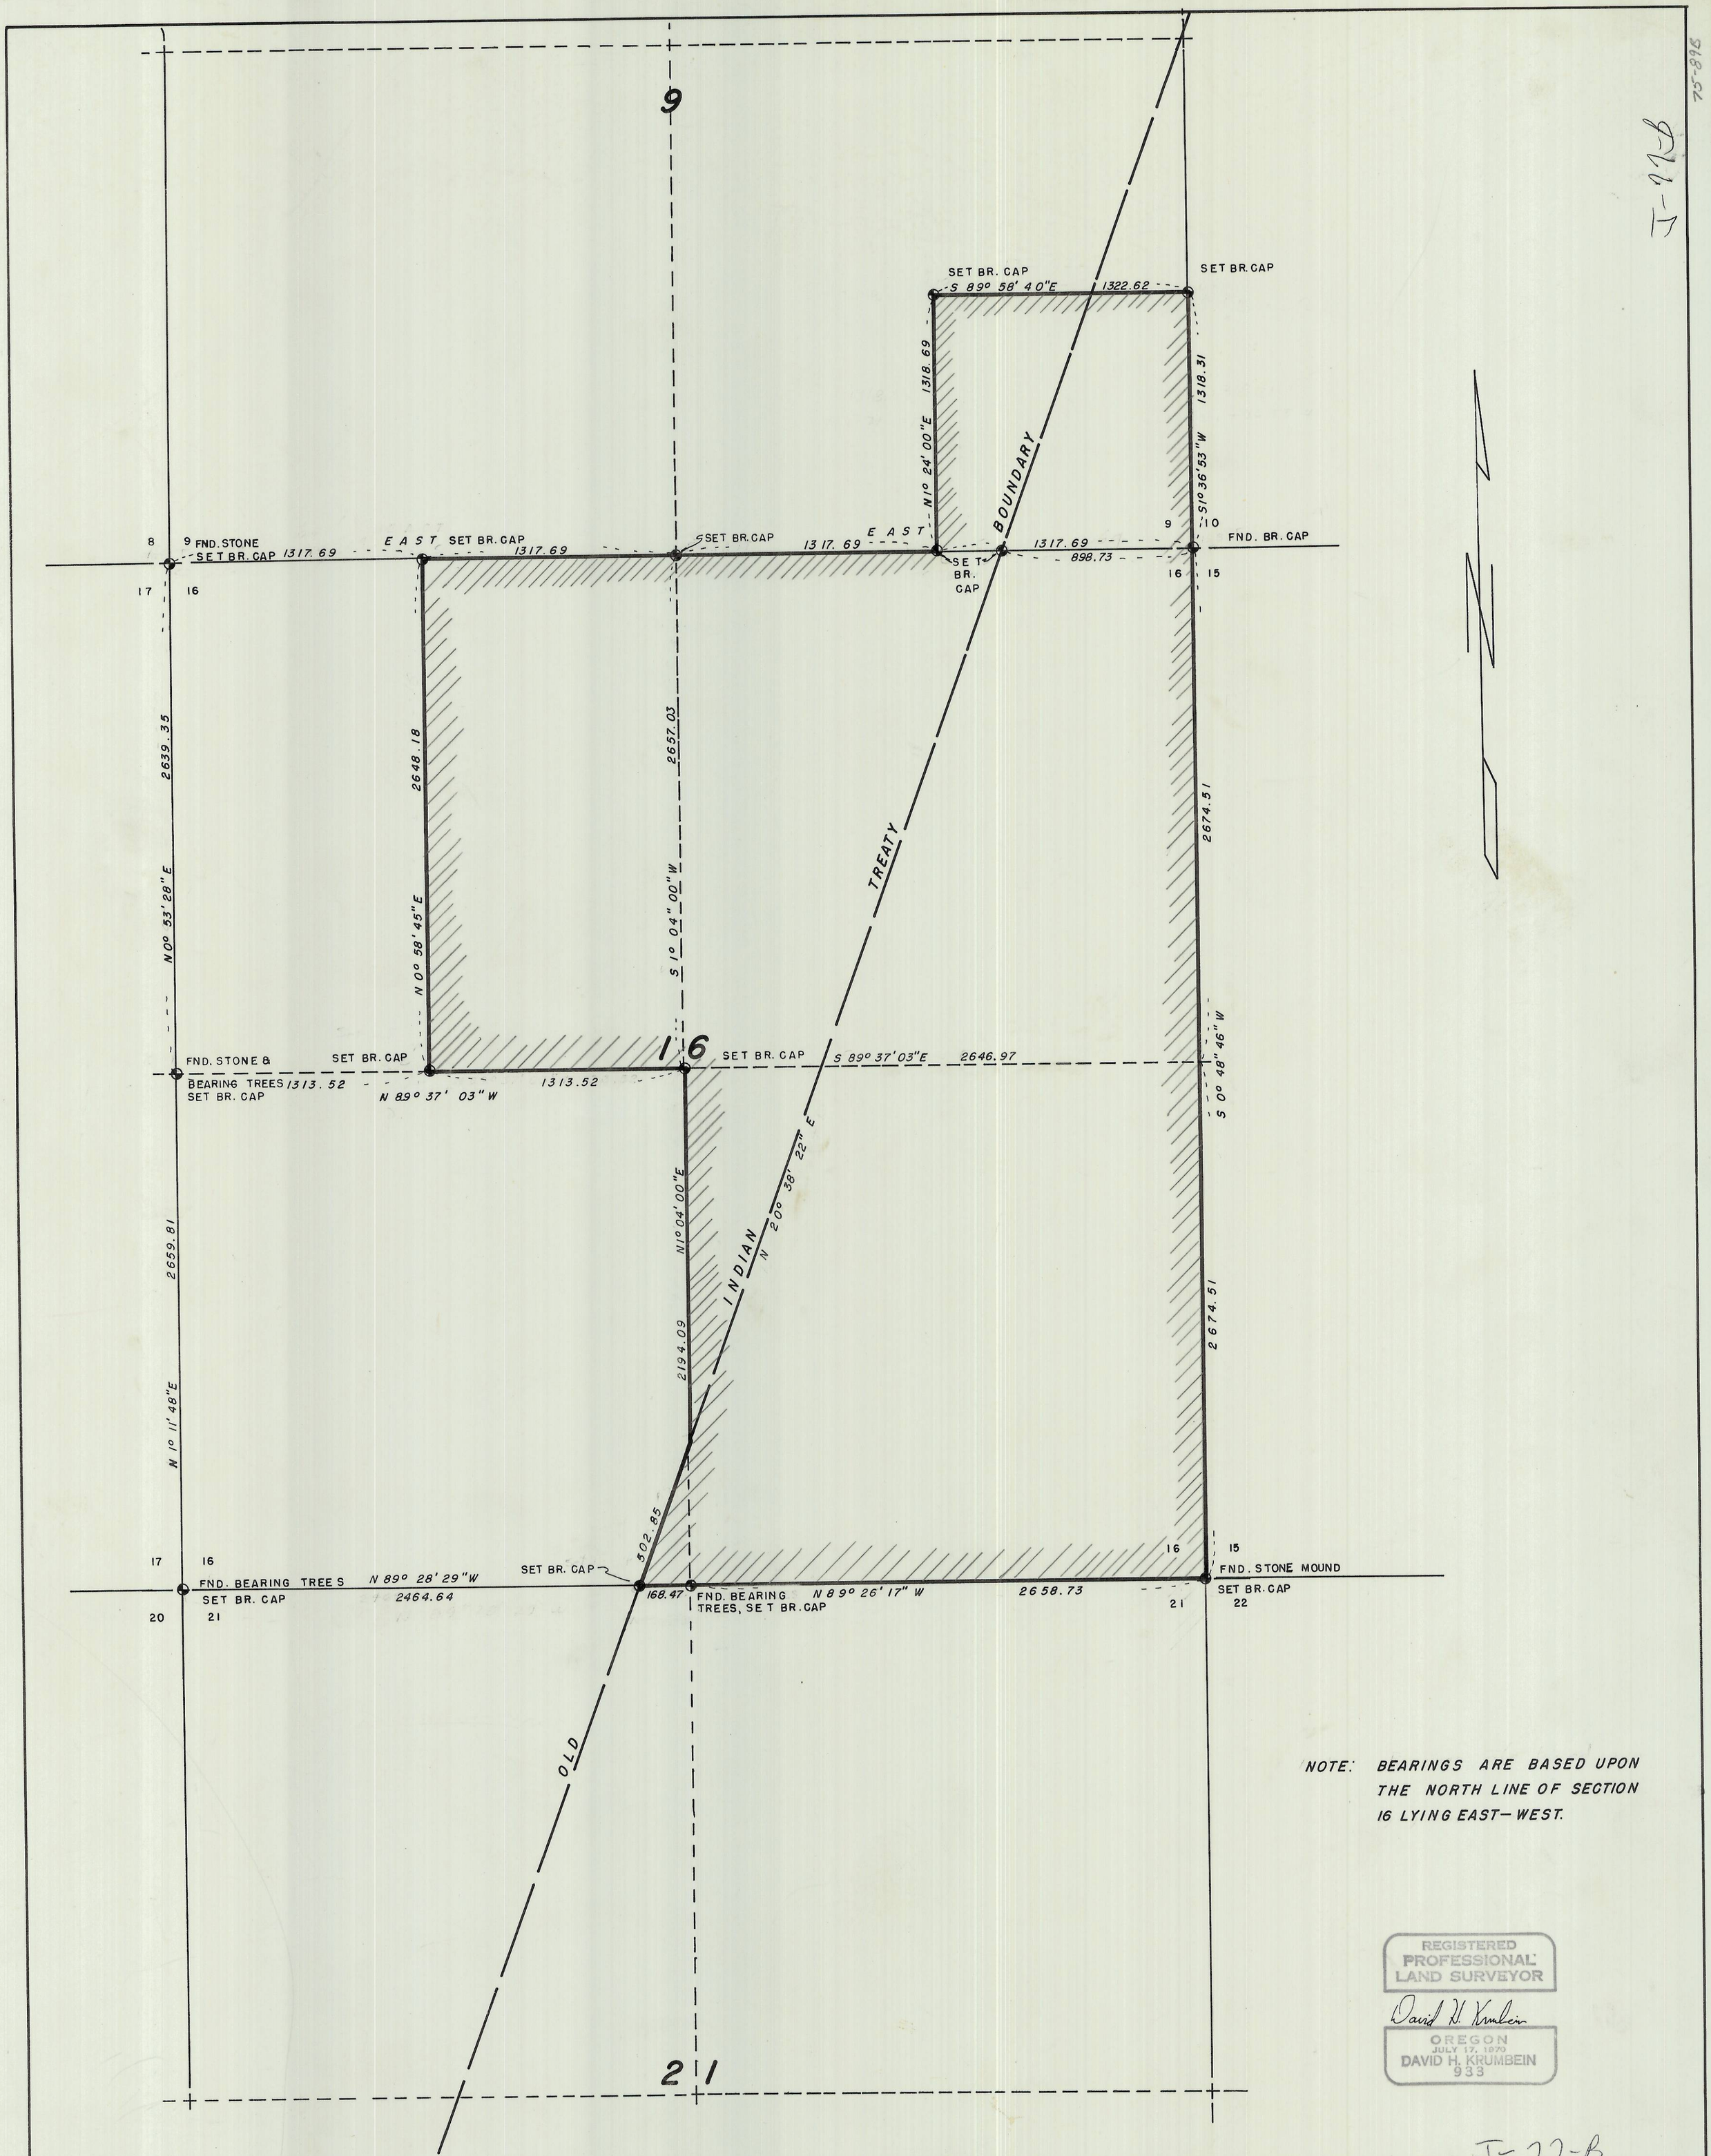

NOTE: BEARINGS ARE BASED UPON THE NORTH LINE OF SECTION 16 LYING EAST—WEST.

REGISTERED PROFESSIONAL LAND SURVEYOR
David H. Krumbein
OREGON
JULY 17, 1970
DAVID H. KRUMBEIN
933

J-77-B

SURVEY FOR BUREAU OF INDIAN AFFAIRS THE E1/2 & THE E1/2, NW1/4 & THAT PART OF THE SW1/4 LYING S&E OF THE OLD INDIAN TREATY BOUNDARY IN SEC 16; THE SE1/4 SE1/4 OF SEC. 9. ALL IN T.1S., R35E.W.M.	WAYNE HARRIS CO. INC. ENGINEERS SURVEYORS PENDLETON OREGON				
	SCALE	1"=500'	DRN. BY	D.E.S.	DRNG. NO.
	DATE	7-23-74	CKD. BY		74-89B