Township No. 3 North Range No. 37 East of the Willamette Meridian Oregon

4466

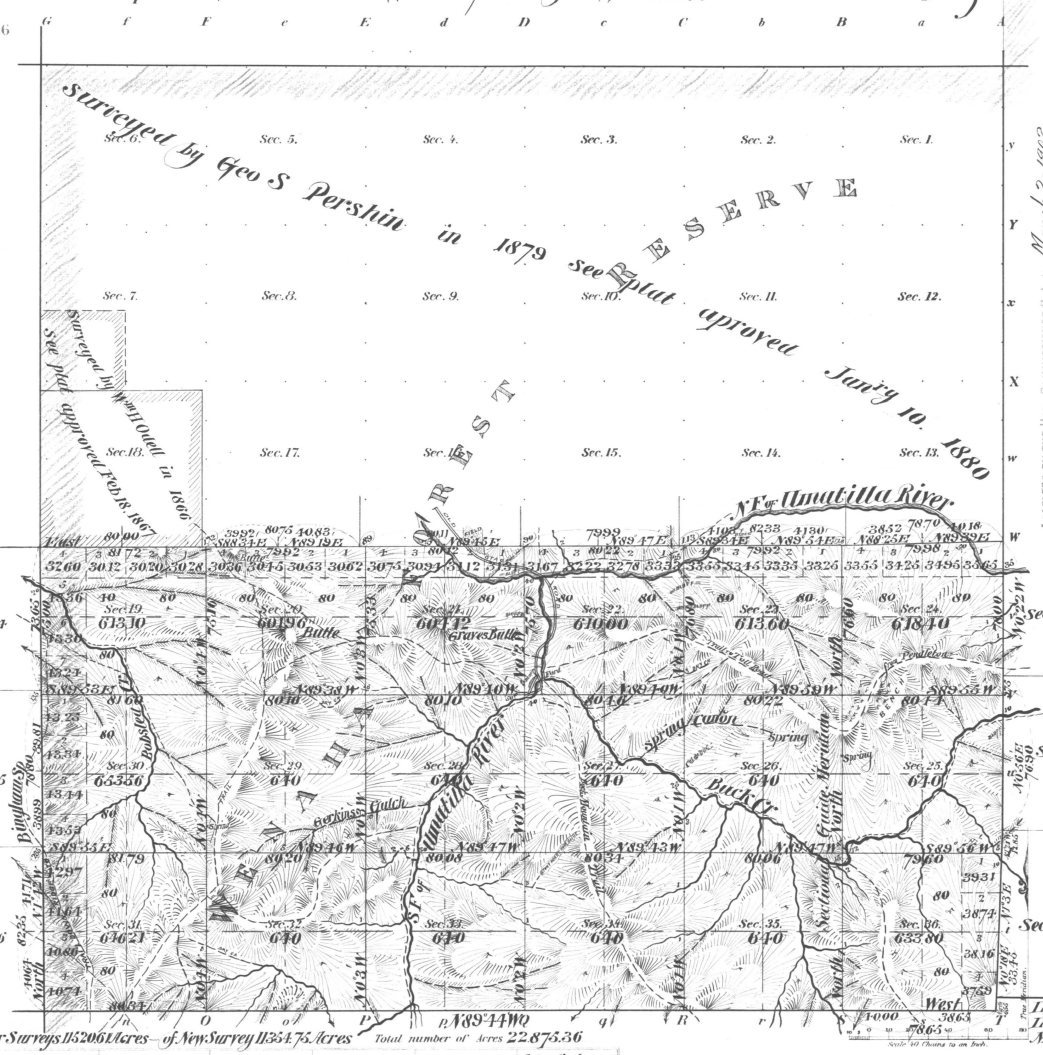

Meanders of

Posts	Courses	Ch's Lk's	Posts	Courses	Ch's Lk's	Posts	Courses	Ch's Lk's

ACCEPTED BY THE HON. COMMISSIONER G. L. O. March 3. 1902

Area of Former Surveys 115206 Acres — of New Survey 113475 Acres Total number of Acres 22875.36

Latitude 45° 41' N.
Longitude 118° 10' W
Mean mag dec[n] 22° 37' E } All Cor[s] of T. 3 N. R. 37 E.;

Surveys Designated	By Whom Surveyed	Date of Contract	Amount of Survey M.	Ch[s]	Lk[s]	When Surveyed	No of Contract
Township Lines, Range Lines & Sec[l] Lines	Wm H. Campbell	May 1st 1900	11	71	99	July 24 to Aug 29 1900	718
Subdivisions	" " "	" " "	26	64	58	"	"
Connections	" " "	" " "		5	92	"	"
Meanders on S. Bdy of Sec 13 & E. Bdy of Sec 18			6	01	88	"	"
West Bdy of T. and North Bdy of Sec 3 & 4	Wm H Odell	July 2nd 1866				1866	114
S. and E. Bnds of T. 7 N. and N. Bdries of Secs 13 & 18	Geo S. Pershin	Sept 18th 1878				1879	304

The above Map of Township No 3 North of Range No 37 East of the Willamette Meridian Oregon is strictly conformable to the field notes of the survey thereof on file in this Office, which have been examined and approved.

Surveyor Generals Office, Portland Oregon, March 28 1901

Robert A. Habersham
Surv[r] Gen[l] for Oregon