E² SECTION 8
Tp 3 N., R 29 E.W.M.
Scale 1 inch = 400 feet

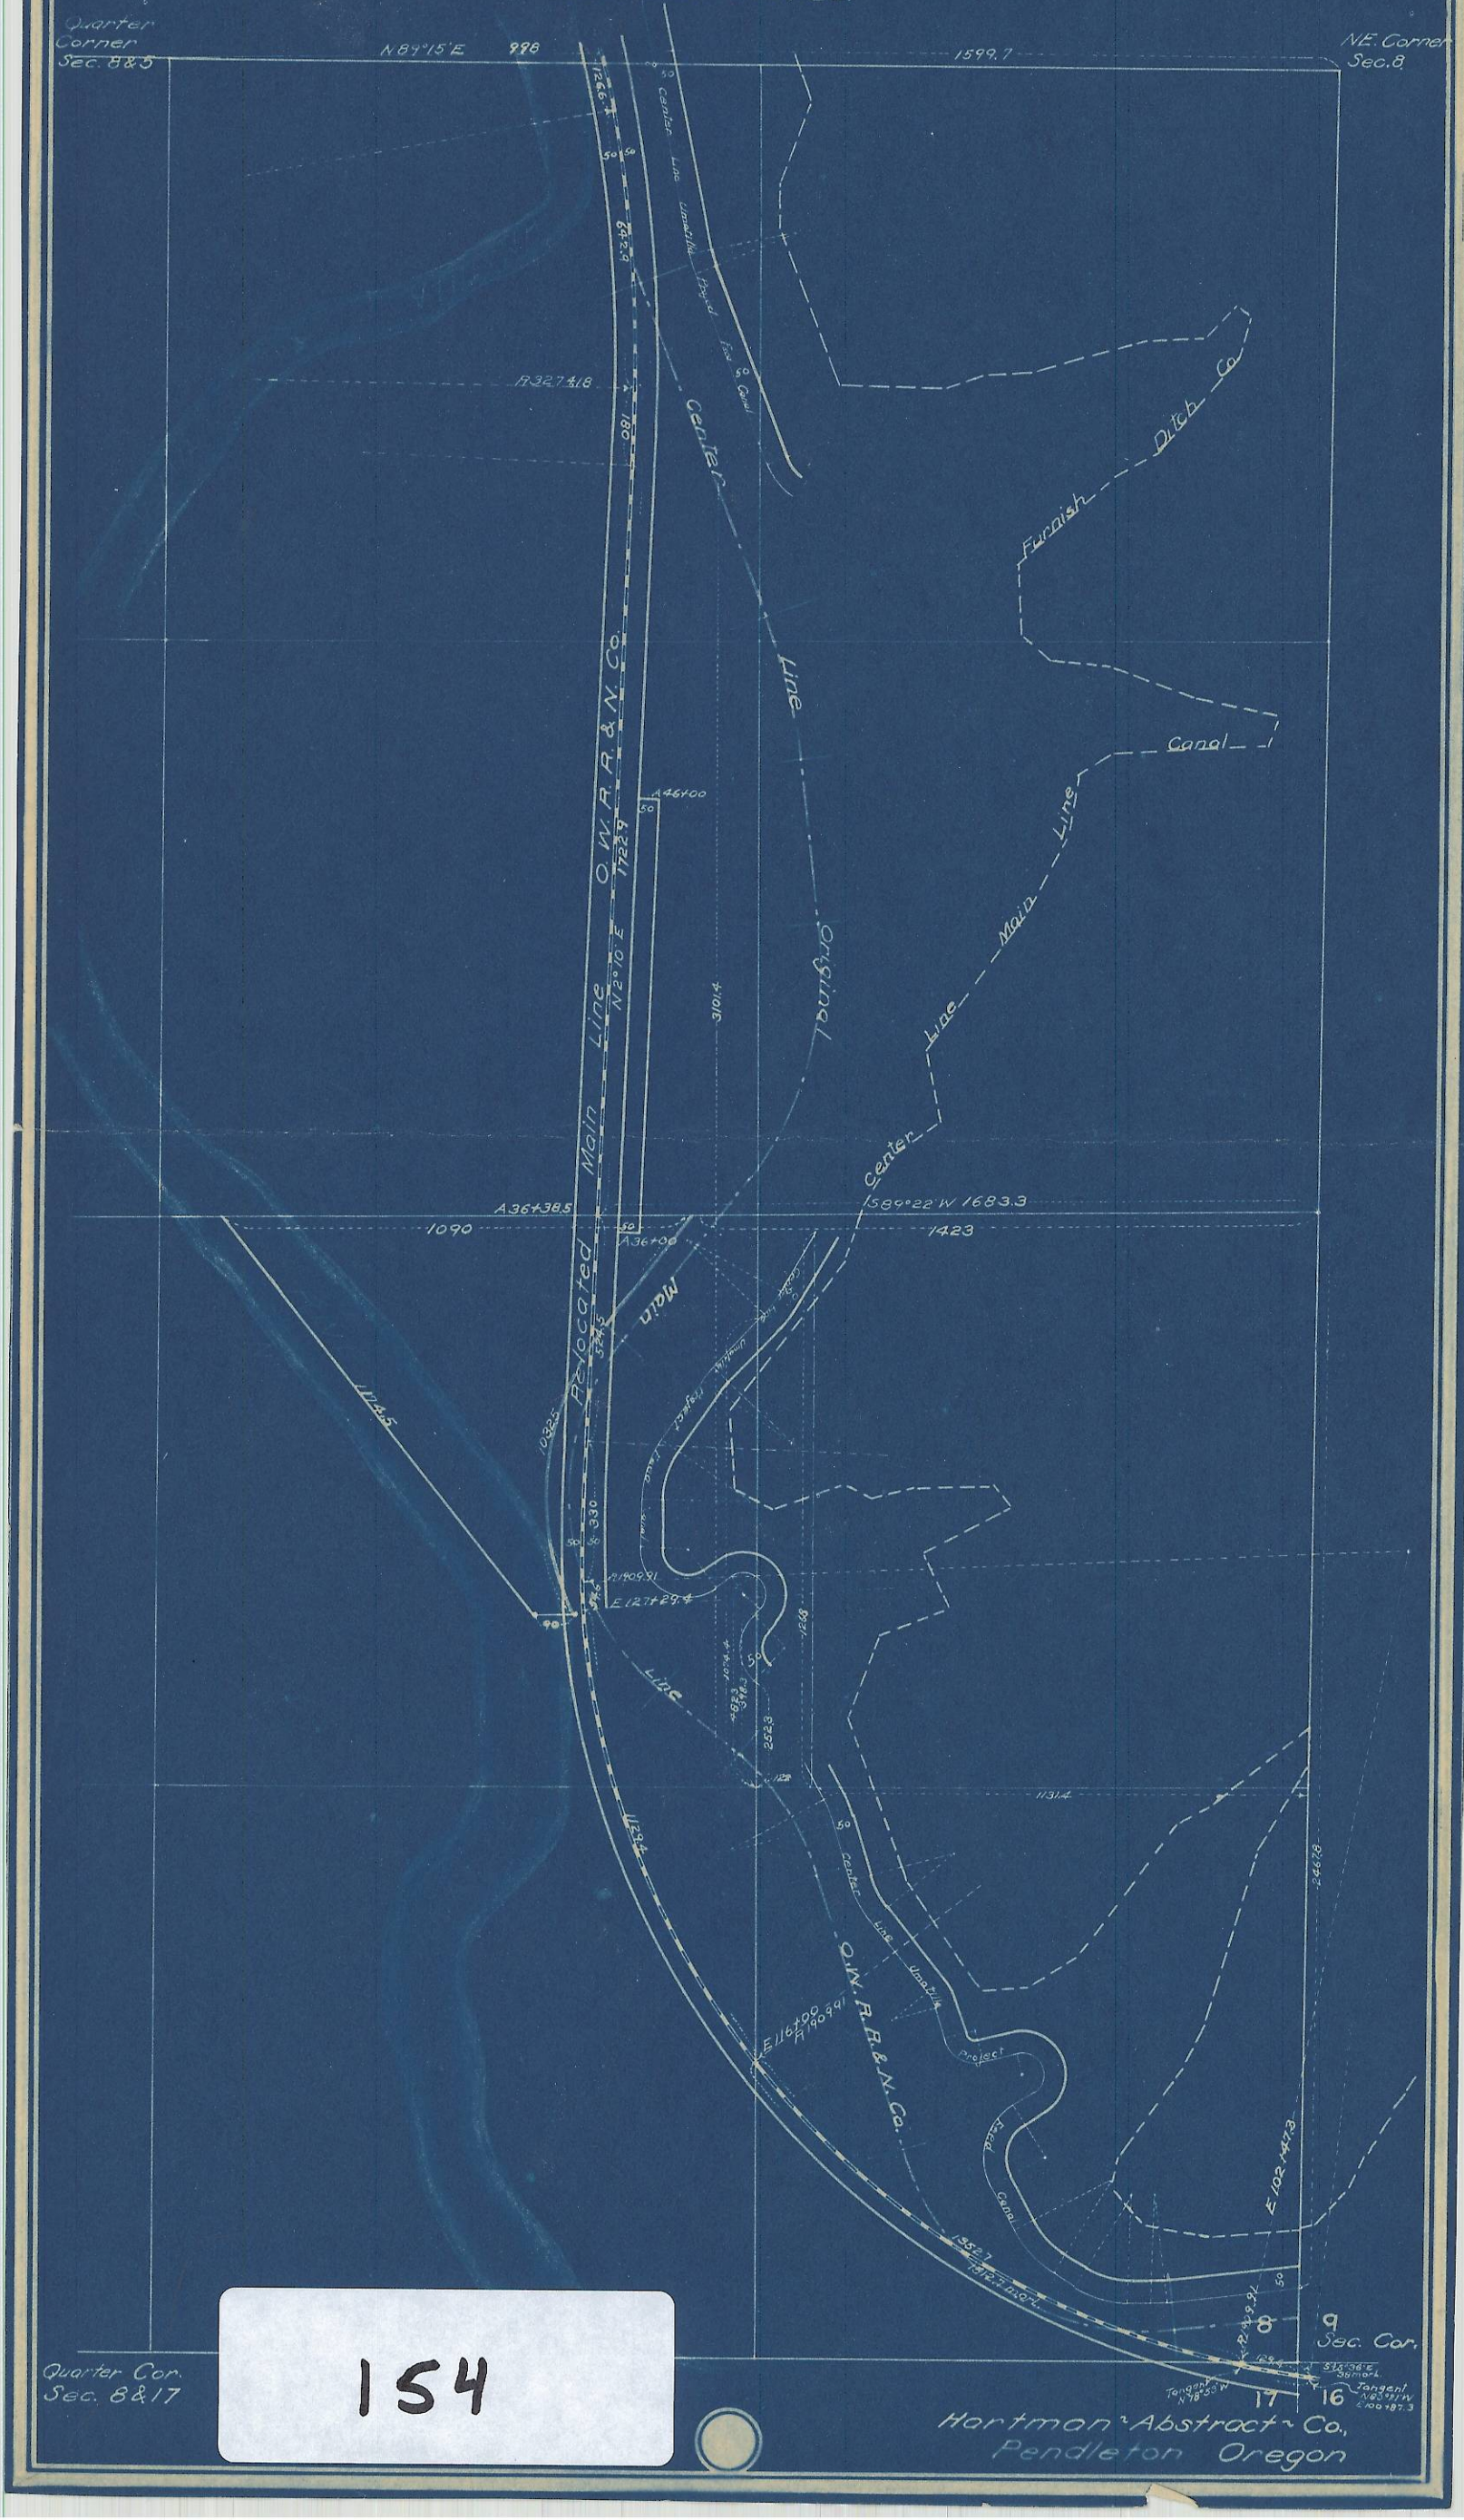

Quarter Cor. Sec. 8&17

154

Hartman Abstract Co.
Pendleton Oregon