C-8-2

WALLA WALLA VALLEY RAILWAY CO.

N.P.R.

Main Line, Walla Walla to Milton — *Right of Way Plat*

State of Oregon — *County of* Umatilla

NE¼ of Section 35 — *Township* 6 North — *Range* 35 East — *of* Willamette *Meridian*

NOV 1 1960

Scale 200 *ft.* 1 *Inch*

Note: Boundary of Right of Way denoted thus —·—·—

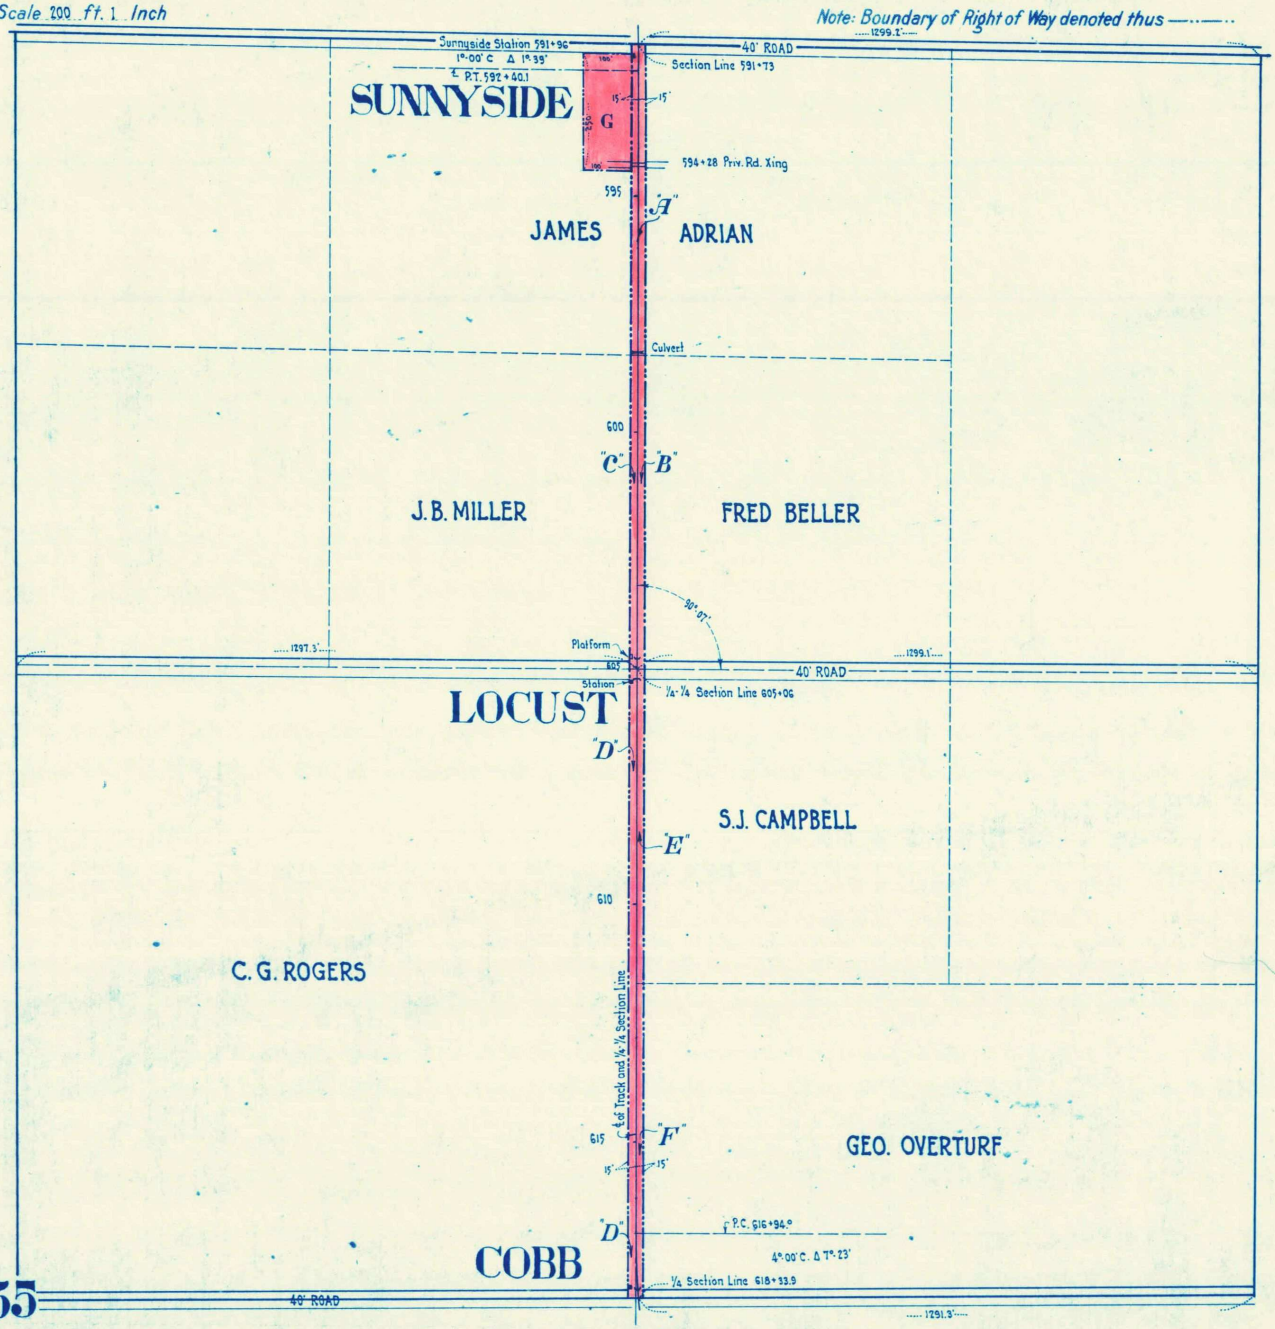

	Deed No.	Grantor	Grantee	Title	Acres	Date	When and Where recorded	Brief Description	Cor. File & Memo.
A	65	James Adrian & wf	Walla Walla Traction Co.	War. Deed		Oct. 27. 1906	Nov. 2. 1906. Bk 52 Deeds. P. 185	30' R/w along ℄ of NE¼ of Section 35 and extending 40 rods south from North Line of Section	
B	66	Fred Beller & wf.	do.	do.		Nov. 9. 1906	Nov. 15. 1906. Bk. 52 Deeds. P. 275	15' strip off West side of SW¼ of NE¼ of NE¼ of Section 35.	
C	67	J. B. Miller & wf	do.	do.		April 25. 1907	June 10. 1907. Bk 54 Deeds. P. 262	15' strip off east side of SE¼ of NW¼ of NE¼ of Section 35	
D	68	C. G. Rogers & wf.	do.	Contract for Deed		Mar. 1. 1906	April 18. 1906. Bk. 49 Deeds. P. 206.	15' strip off east side of SW¼ of NE¼ of Section 35	
E	69	S. J. Campbell & wf	do.	do.		Mar. 1. 1906	April 18. 1906. Bk 49 Deeds. P. 220	15' strip off west side of NW¼ of SE¼ of NE¼ of Section 35.	
F	70	Geo. Overturf & wf.	do.	do.		Mar. 1. 1906	April 18. 1906. Bk. 49 Deeds. P. 204.	15' strip off west side of S½ of SE¼ of NE¼ of Section 35	
G	188	Chris Rickenberg	W.N.V. Ry. Co.	War. Deed		Oct. 25, 1929.	Jan. 10, 1929. Bk. 137 Deeds, P. 181.	Additional 100' strip in NE¼ NW¼ NE¼	16074-3 80/29
H									
I									
J									
K									
L									
M									