C-8-2

22

# WALLA WALLA VALLEY RAILWAY CO.

## N.P.R.

Main Line, Walla Walla to Milton — **Right of Way Plat**

**State of** Oregon — **County of** Umatilla

SE⁴ of Section 14 — **Township** 6 North — **Range** 35 East — **of** Willamette **Meridian**

NOV 1 1980

Scale 200 ft. 1 Inch

Note: Boundary of Right of Way denoted thus —·—·—

14

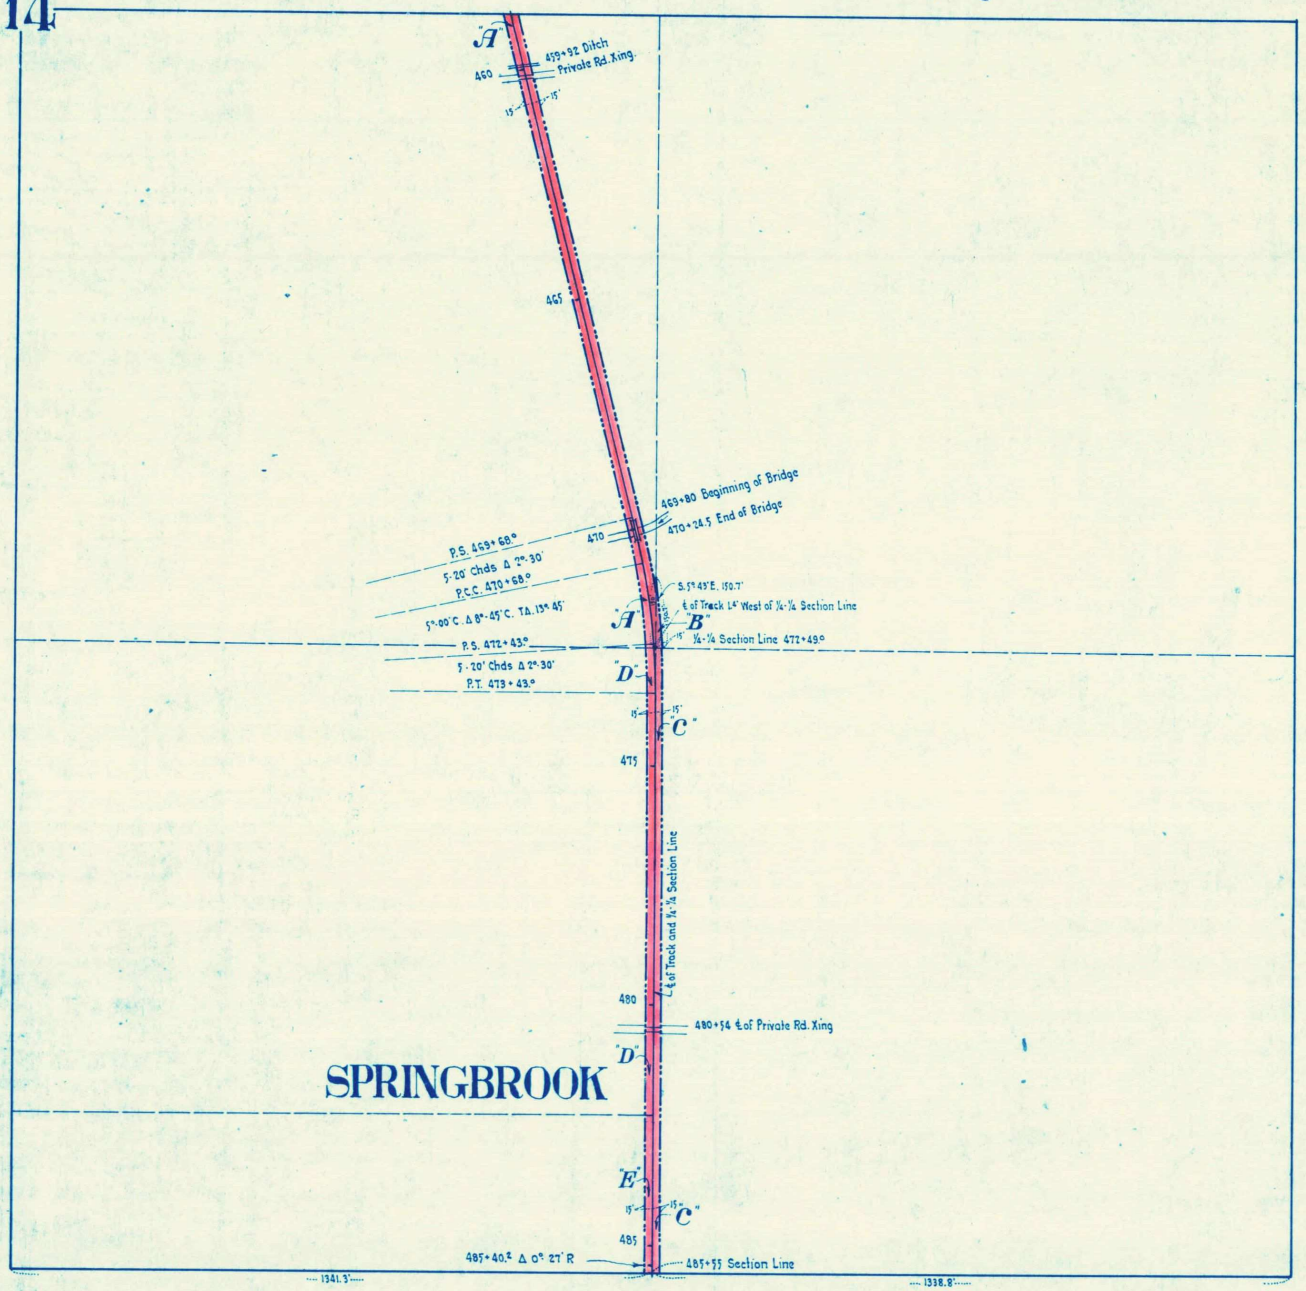


| | Deed No. | Grantor | Grantee | Title | Acres | Date | When and Where recorded | Brief Description | Cor. File R/W Memo. |
|---|---|---|---|---|---|---|---|---|---|
| A | 41 | Lucinda Mc Minn, et al. | Walla Walla Valley Traction Co. | War. Deed. | | Oct. 7, 1907 | Jan. 27, 1908. Bk 56 Deeds. P. 152 | 30' R/W across NW⁴ of SE⁴ of Section 14. | |
| B | 42 | John Cochran & wf. | do. | do. | 0.027 | Nov. 30, 1906 | Dec. 1, 1906. Bk 52 Deeds. P. 339 | Triangular strip 15'x150' in NE⁴ of SE⁴ of Sec. 14 | |
| C | 43 | Newton Carnahan & wf. | do. | Contract for Deed | | Feb. 28, 1906 | April 18, 1906. Bk. 49 Deeds. P. 229 | 15' R/W off West side of SE⁴ of SE⁴ of Section 14. | |
| D | 44 | Alden Fuller & wf. | do. | do. | | Feb. 28, 1906 | April 18, 1906. Bk 49 Deeds. P. 215 | 15' R/W off east side of N¾ of SW⁴ of SE⁴ of Section 14. | |
| E | 45 | F. W. Nessly & wf. | do. | do. | | Apr. 2, 1906. | April 18, 1906. Bk 49 Deeds. P. 233. | 15' R/W off east end of South 10 acres of SW⁴ of SE⁴ of Section 14. | |
| F | | | | | | | | | |
| G | | | | | | | | | |
| H | | | | | | | | | |
| I | | | | | | | | | |
| J | | | | | | | | | |
| K | | | | | | | | | |
| L | | | | | | | | | |
| M | | | | | | | | | |