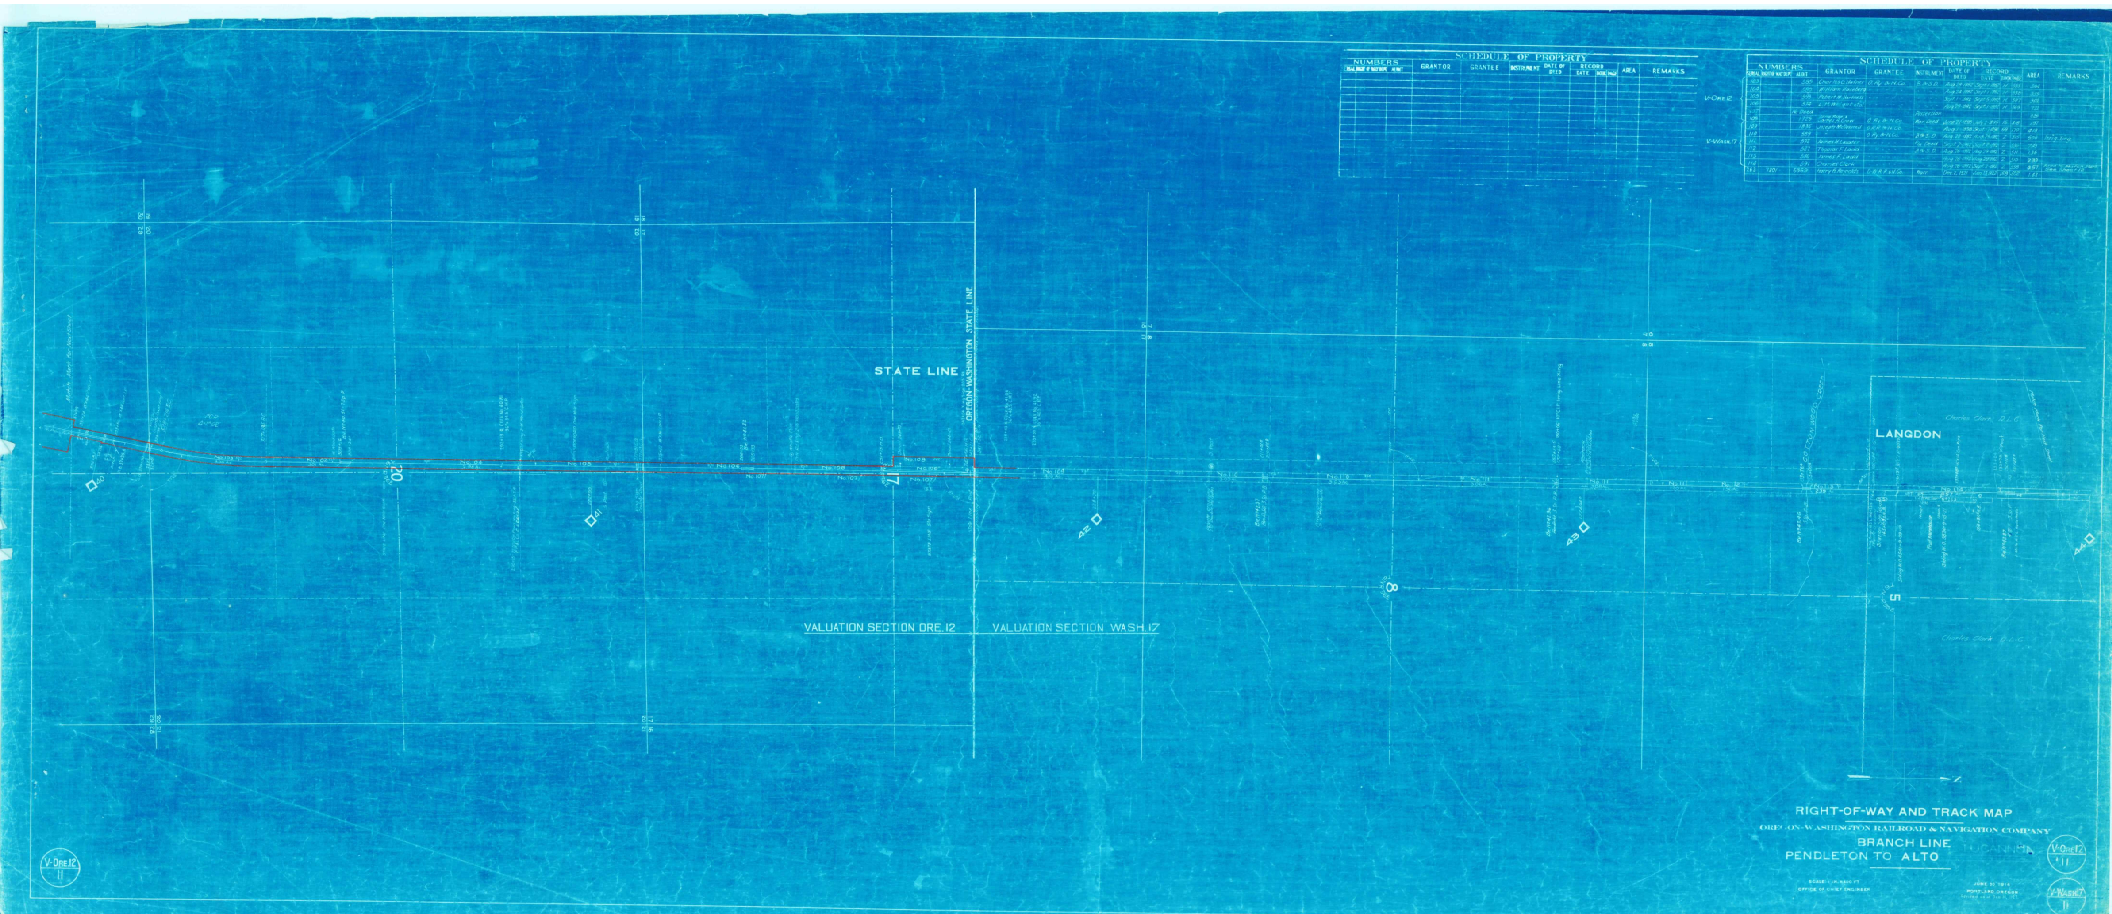
SCHEDULE OF PROPERTY
NUMBERS
GRANTOR
GRANTEE
INSTRUMENT
DATE OF DEED
RECORDED
DATE
BOOK
PAGE
AREA
REMARKS
SCHEDULE OF PROPERTY
NUMBERS
GRANTOR
GRANTEE
INSTRUMENT
DATE OF DEED
RECORDED
DATE
BOOK
PAGE
AREA
REMARKS
V-ORE.12
V-WASH.17
STATE LINE
OREGON-WASHINGTON STATE LINE
LANGDON
VALUATION SECTION ORE. 12
VALUATION SECTION WASH. 17
RIGHT-OF-WAY AND TRACK MAP
OREGON-WASHINGTON RAILROAD & NAVIGATION COMPANY
BRANCH LINE
PENDLETON TO ALTO
TUCANNON
V-Ore.12
V-WASH.17