Form 2085

Scale 400 ft. 1 Inch

N. P. Ry.

Wallula to Pendleton Right of Way Plat

State of Oregon County of Umatilla

Section 22 Township 5 North Range 33 East of Willamette Meridian

NOV 1 1960

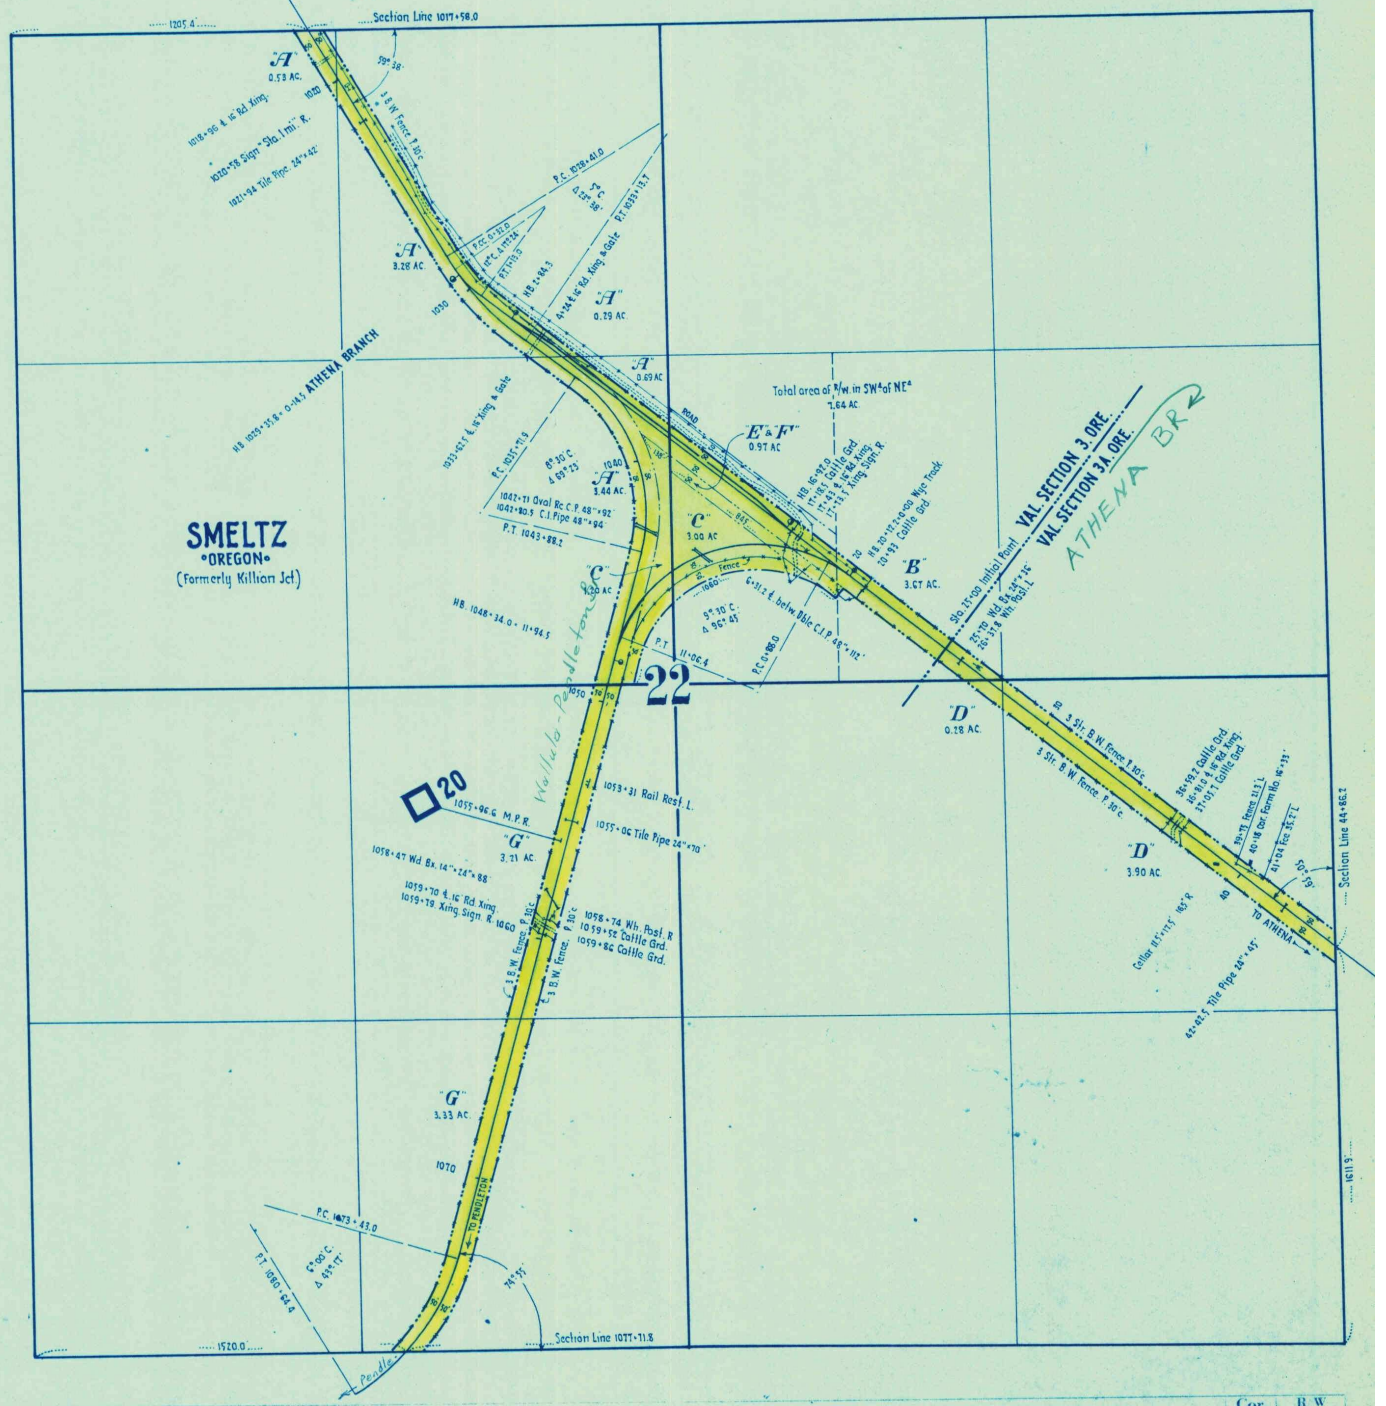

	W. No.	Deed No.	Grantor	Grantee	Title	Acres	Date	Recorded	Brief Description	Cor. File	R W Memo.
A		20	John Weidert & wf.	Oregon & Washington Territory Railroad Co.	R/w. Deed		May 11. 1888	May 18. 1888. Bk. T. Deeds. P. 170	100' R/w. across NW¼		
B		33	John Weidert & wf.	O. & W. T. R.R. Co.	R/w. Deed		May 22. 1888	Aug. 3. 1888. Bk. T. Deeds. P. 580	100' R/w. across NE¼		
C		Athena Br. 1	John Weidert & wf.	C. B. Wright.	War. Deed	4.20 ac.	May 25. 1893	June 13. 1893. Bk. 10 Deeds. P. 461	R/w. for Wye Trackin SW¼ of NE¼ and SE¼ of NW¼		
D		Athena Br. 25	W. C. Rhem & wf.	O. & W. T. R.R. Co.	R/w. Deed		Sept. 11. 1889	Sept. 27. 1889. Bk. W. Deeds. P. 632	100' R/w. across SE¼		
E			Railway Company formerly claimed a 200' R/w. across SW¼ of NE¼, but outer 50' strips have been lost except proper lyrequird for Wye Track.						See Wallula to Pendleton Deed No 70. Map filed under Act of Mar. 3. 1875, and approved by Sec'y. of Interior Dec. 26. 1891.		
F		70	U. S. Land Office	O. & W. T. R.R. Co.	Notice of Approval.		Jan. 15. 1892	Map filed under Act of Mar. 3. 1875 Appr. by Sec. of Int. Dec. 26. 1891.	200' R/w. across W½ of SW¼ of NE¼		
G		59	James Mc Ewen & wf.	O. & W. T. R.R. Co.	R/w. Deed.		Sept. 11 1889.	Oct. 17. 1889. Bk. X. Deeds. P. 123.	100' R/w. across SW¼		
H											
I											
J											
K											
L											
M											