Form 2085

B-19-3

34

Scale 400 ft. 1 Inch

N. P. Ry.

Wallula to Pendleton *Right of Way Plat*

State of Oregon *County of* Umatilla

Section 29 *Township* 4 North *Range* 33 East *of* Willamette *Meridian*

NOV 1 1960

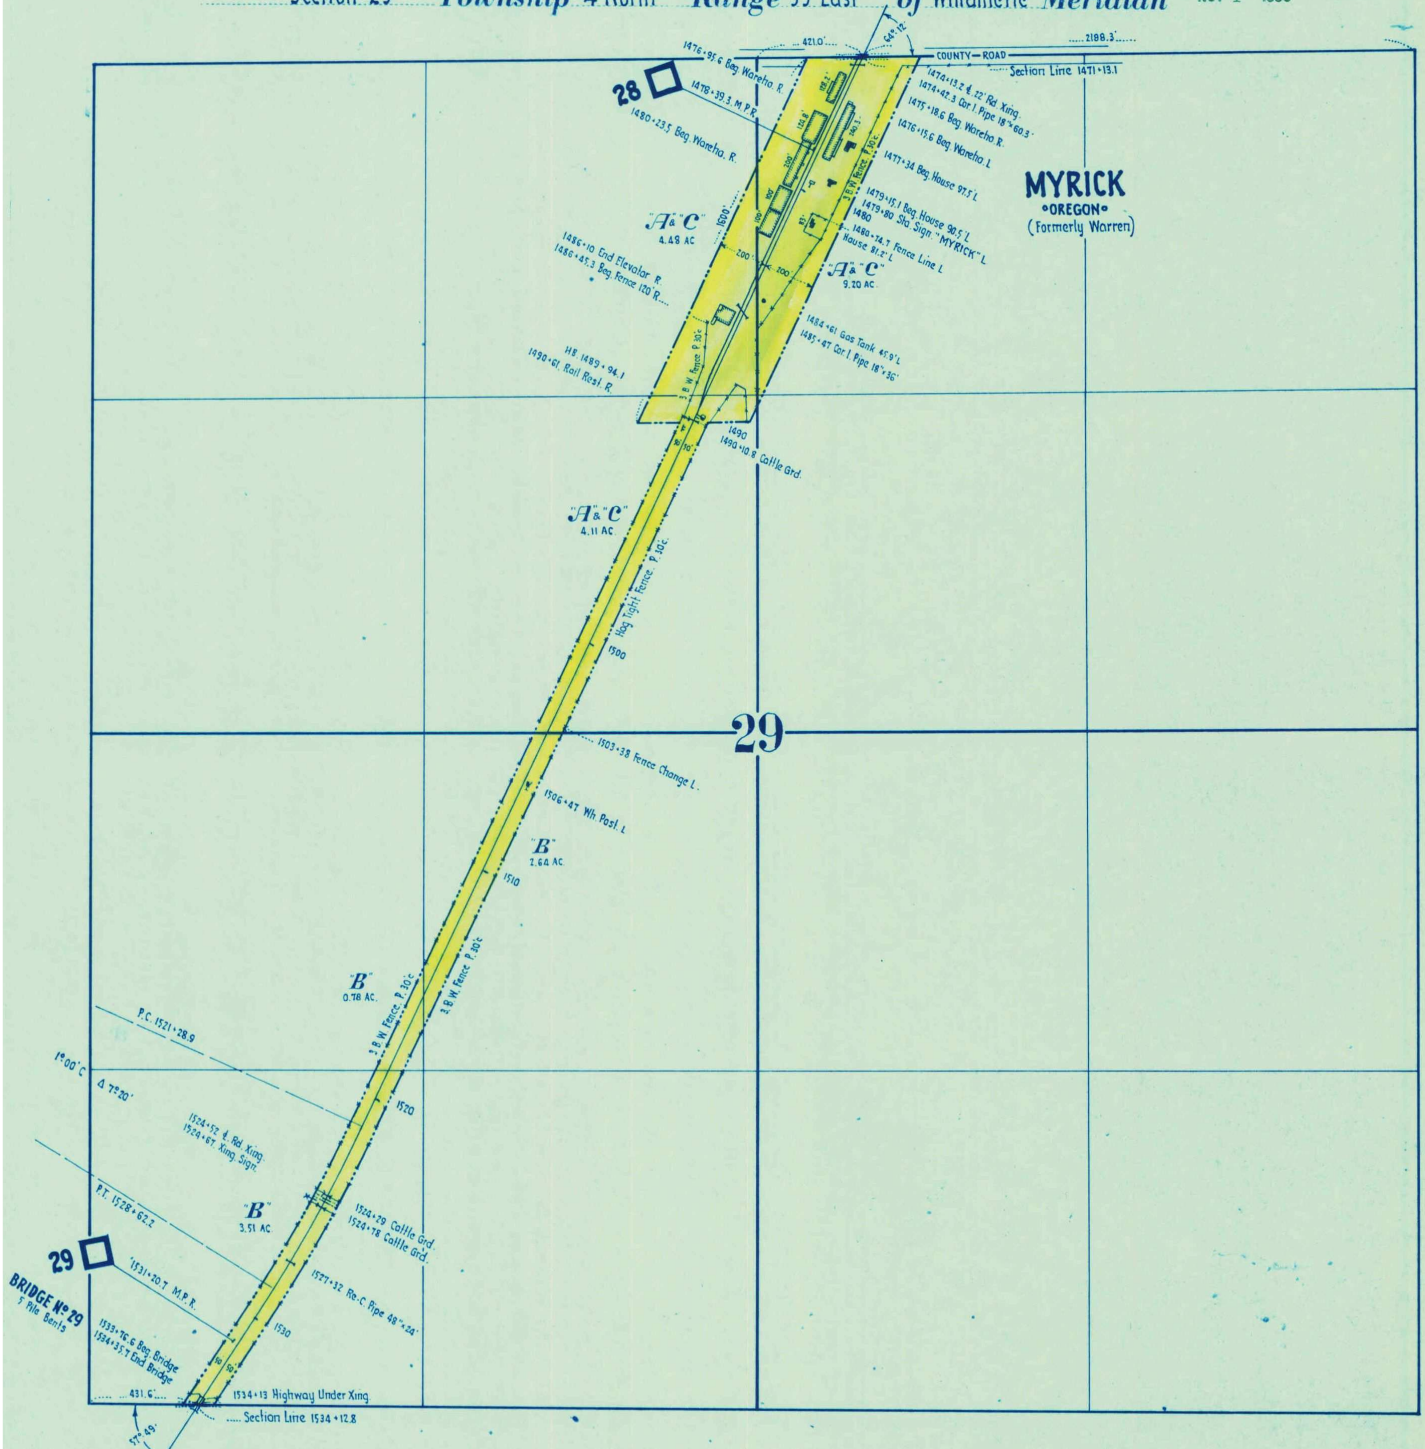

	W. No.	Deed No.	Grantor	Grantee	Title	Acres	Date	Recorded	Brief Description	Cor. File	R/W Memo.
A		18.	W. O. Warren & wf.	Oregon & Washington Territory Railroad Co.	R/w. Deed		May 5. 1888	May 18. 1888. Bk. T. Deeds. P. 187	100' R/W. across NW¼ of NE¼ and E½ of NW¼		
B		19	Julius Hudemann	O. & W.T. RR. Co.	R/w. Deed.		May 5. 1888	May 18. 1888. Bk. T. Deeds. P. 166.	100' R/w. across SW¼		
C		50.	W. O. Warren & wf.	O. & W.T. RR. Co.	R/w. Deed.		July 31. 1888	Aug. 23. 1888. Bk. U. Deeds. P. 59.	Add'l. strips 150'×1600' in NW¼ of NE¼ and E½ of NW¼ Ry. Co. to grant W.O. Warren free use of water from its water tank.	9719	
D											
E											
F											
G											
H											
I											
J											
K											
L											
M											