Form 2085

Scale 400 ft. 1 Inch

N. P. Ry.

Wallula to Pendleton Right of Way Plat

State of Oregon County of Umatilla

East ½ of Section 24 and West ½ of Section 19 Township 3 North Range 32 East 33 East of Willamette Meridian

NOV 1 1960

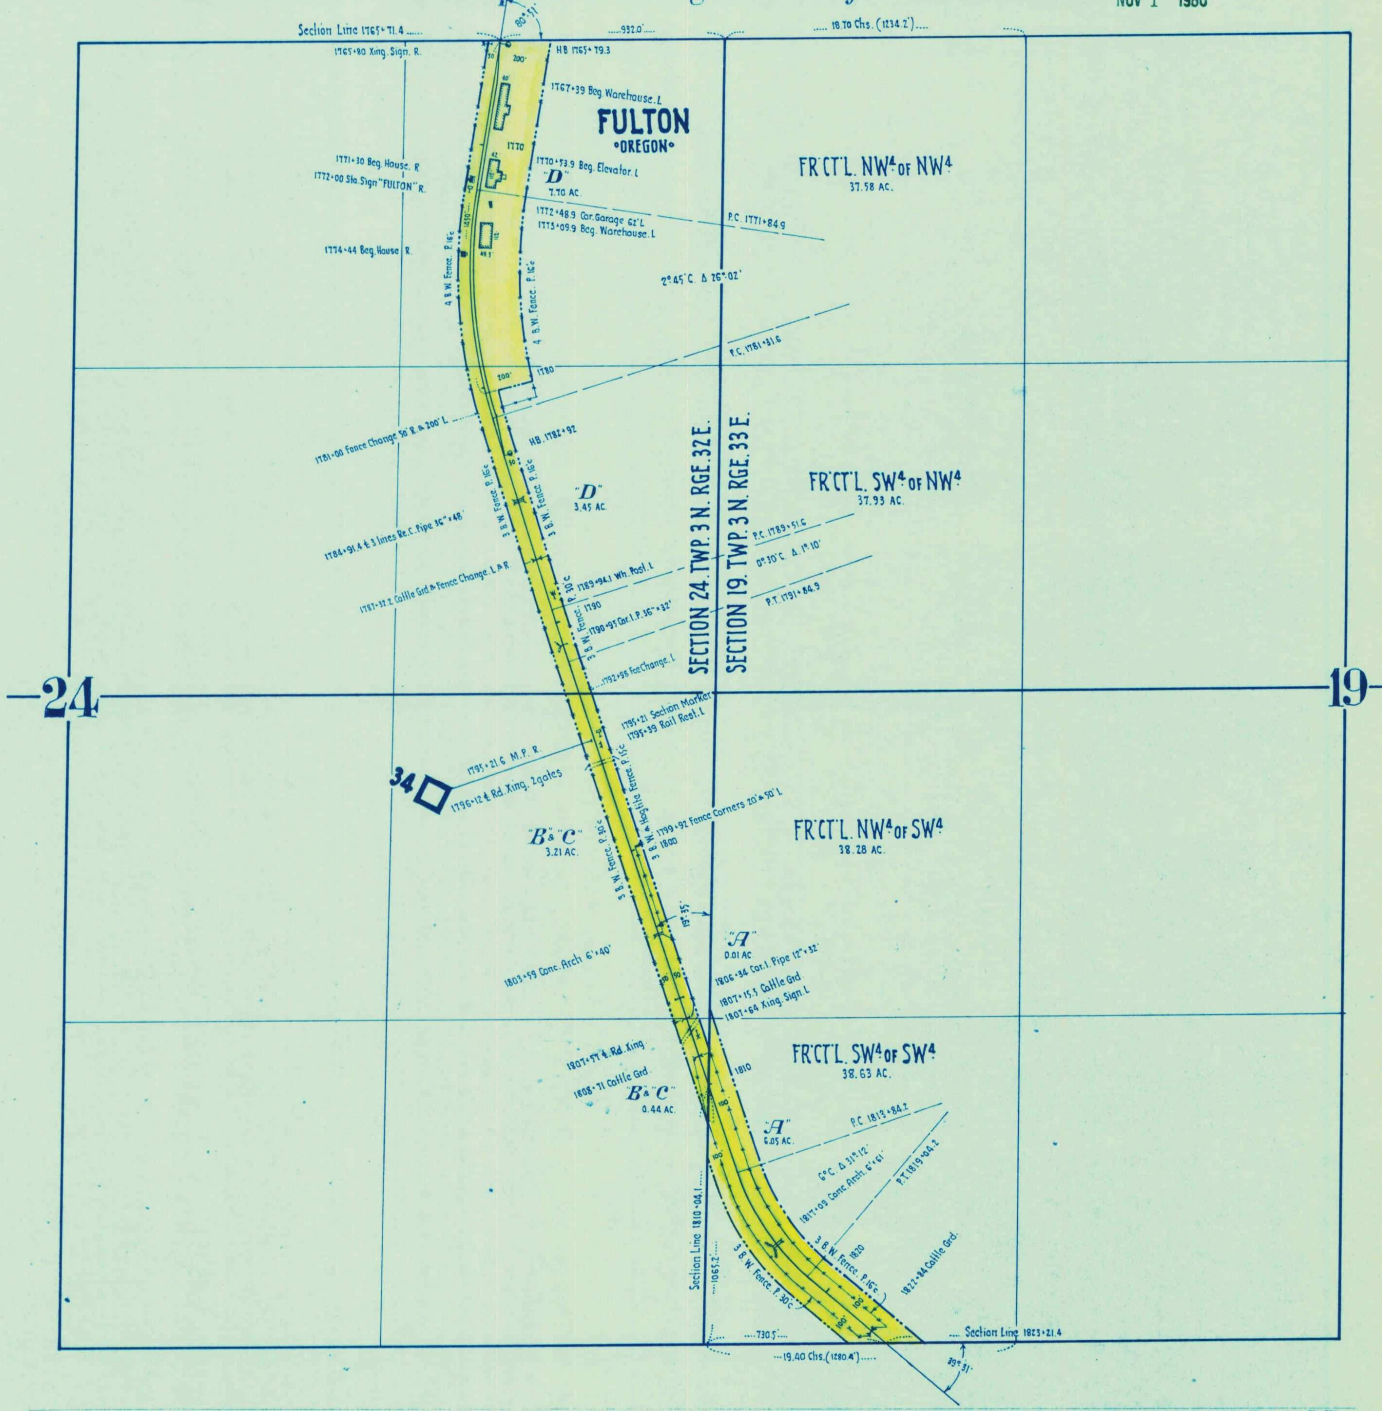

	W. No.	Deed No.	Grantor		Grantee	Title	Acres	Date	Recorded	Brief Description	Cor. File	R W Memo.
A		Eng Dept Map 361-10	United States of America		Oregon & Washington Territory Railroad Co.	Act of Congress		Mar. 3. 1875	Map filed in Local Ld. Off. Nov. 29. 1887 Approved Oct. 27. 1887	200' R/W. across SW¼ of Section 19.		
B		64	A. S. Kees & wf.		O & W. T. RR. Co.	R/W. Deed.		Mar. 18. 1890	Mar. 20. 1890. Bk. 1. Deeds. P. 327	100' R/W. across SE¼ of Section 24		
C		64-B.	J. Gurney Fowler, et al.	vs.	The Washington & Columbia River Railroad Co. et al	Decree of Court		Oct. 31. 1896		Confirms Ry. Co's title to 100' R/W. across SE¼ of Section 24		
D		11	George Shutrum & wf.		C. B. Wright	War. Deed		May 27. 1892	May 27. 1892. Bk. 9 Deeds. P. 29.	100' R/W. across NE¼ of Section 24. Also additional strip 150' x 1450' lying adjacent to and on east side of said 100' strip.		
E												
F												
G												
H												
I												
J												
K												
L												
M												