Form 2085

B-19-3

48

N. P. R.

UMATILLA Wallula to Pendleton **Right of Way Plat**

State of Oregon **County of** Umatilla

SE¼ SE¼ & Por. of NE¼ SE¼ Sec. 2 **Township** 2 North **Range** 32 East **of** Will. **Meridian**

Scale 100 ft. = 1 Inch

Note: Boundary of Right of Way denoted thus

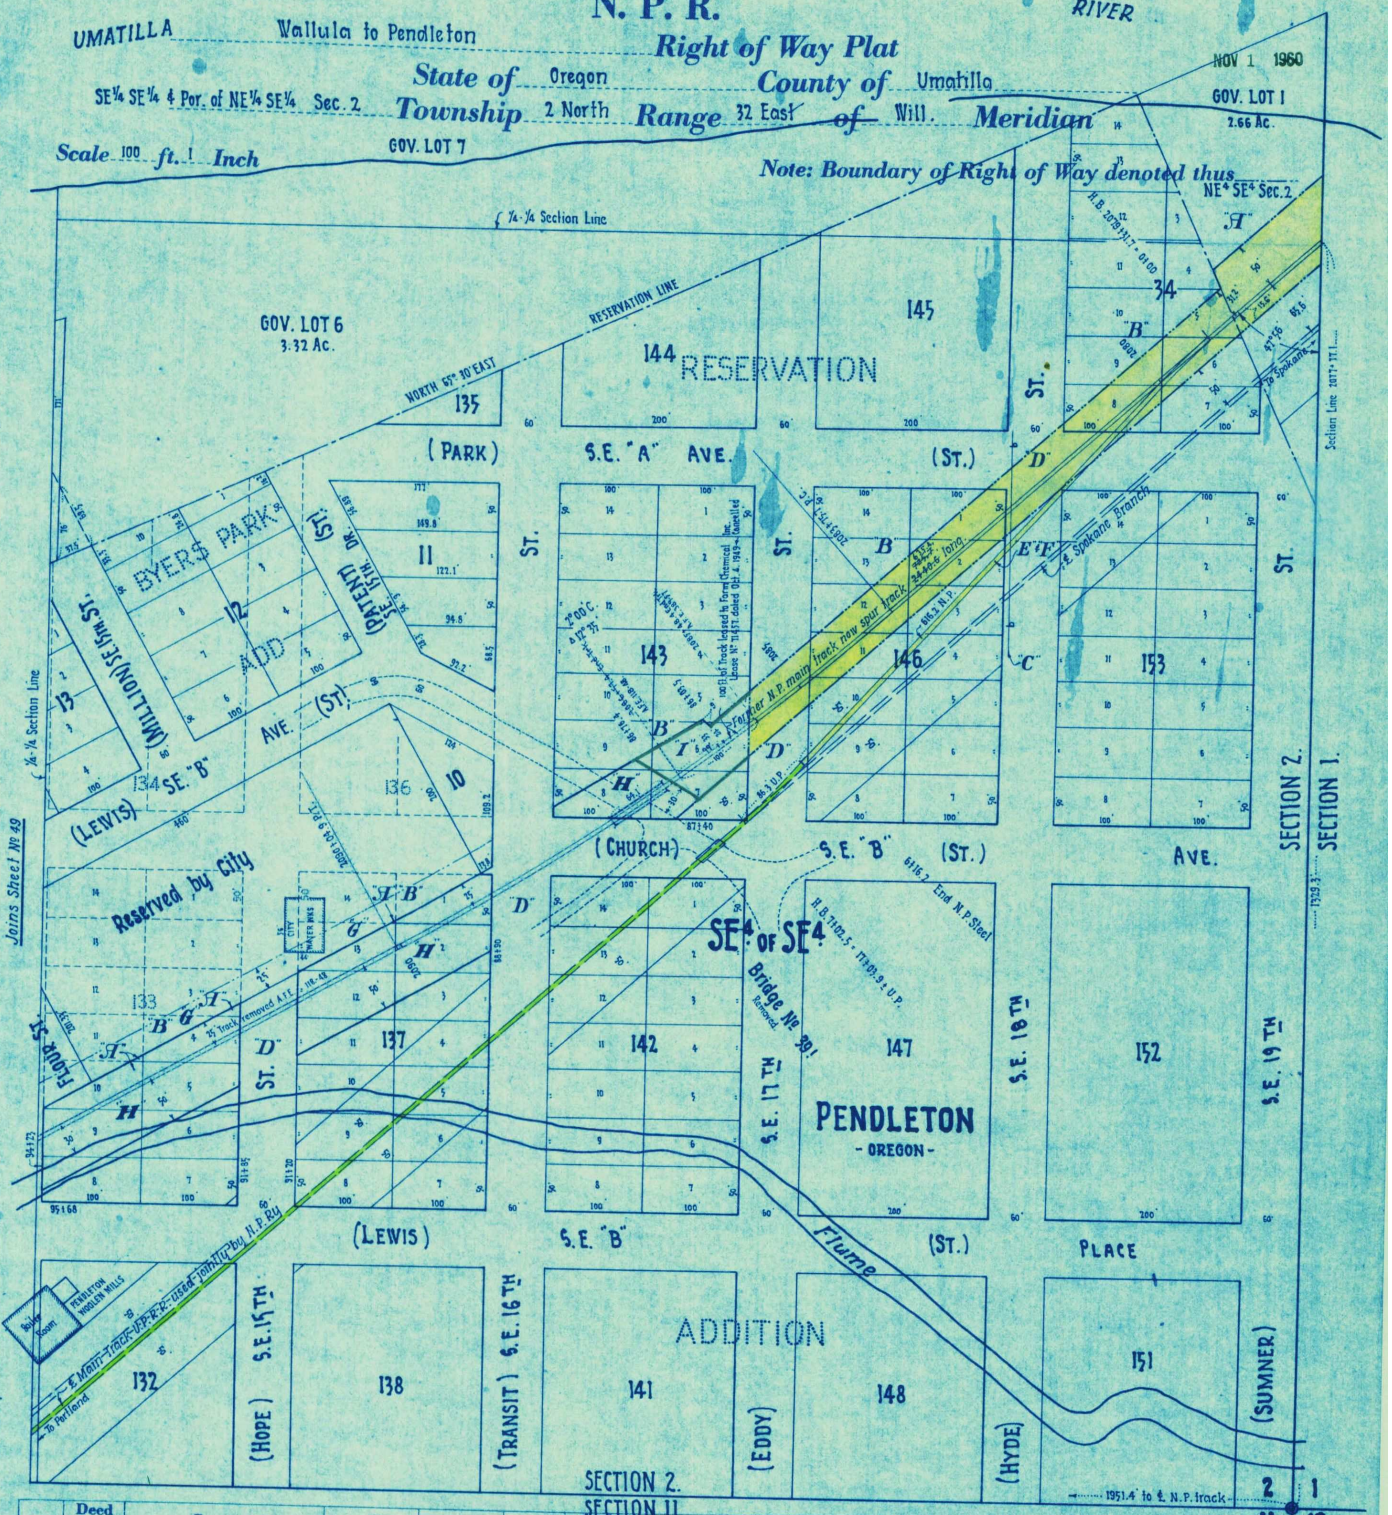

	Deed No.	Grantor	Grantee	Title	Acres	Date	When and Where Recorded	Brief Description	Cor. File	R/W Memo.
A	73	W. S. Byers and wife	O-W.R.R.R.Co.	R/w Deed		Oct. 12, 1891	Oct. 13, 1891 Book 5 Deeds P. 457	100' R/w across Gov. Lot 1 Sec. 2, Lots 3, 10 & 11 Blk. 133 and Lot 14 Blk. 137 Reservation Add.		
W-7121 B	Title Memo 244	The N. P. Ry. Co. will claim title to R/w across Blocks 133, 137, 143, 146 and 34 in Reservation Addition, and across Eddy, Park & Hyde Sts. as shown.					Note: See Title Memo 808		Feb. 9, 1915	3511	Ench. File 1287
C	115	N. P. Ry. Co.	Pacific Power & Light Co.	Permit		Dec. 5, 1927	Suppl. Agreement dated Feb. 15, 1928 changes street.	Power line xing along w'ly line of Hyde St.		18518	
D	123	Town of Pendleton	O-W.R.R.R.Co.	Ord. # 192		May 2, 1889	Note: Portion of this Trk removed A.F.E. 118-49	Right to construct and maintain Ry. track across Hyde, Eddy, Transit & Hope Streets		20603	
E	126	Public Utilities Commission of Oregon	N. P. Ry. Co.	Order		Dec. 20, 1935		Covering removal of N.P. tracks, construction of connections with O-W.R.R.R.Co., & overhead highway viaduct.		do.	
W-10700 F	129	O-W.R.R.R.Co., U.P.R.R.Co., N.P. Ry. Co.	State of Ore. City of Pendleton	Contract		May 1, 1936		do.		do.	
W-1236 G	141	N.P. Ry. Co.	City of Pendleton	Q.C. Deed		Feb. 1, 1947	Feb. 11, 1947. Vol. 181 Deeds. P. 14	25' strip of Ry. Co's 100' R/w betw'n west line of SE¼SE¼ and e'ly line of Blk. 10 Byers Park Add.		3511	26/47
H	Title Memo 808	N.P. Ry. Co. claims no further interest in R/W across Blks. 133, 137 and por. of Blk. 143 Reservation Addition - Trk. removed A.F.E. 118-1948							Sept. 21, 1948	do.	
I	Title Memo 870	N. P. Ry. Co. claims no further interest in R/W in Lots 5, 6, 7 & 9 Block 143, Reservation Addition - Trk. removed A.F.E. 389-57							Feb. 5, 1958	do.	
J											
K											
L											
M											