Form 2083

47

Scale 400 ft. 1 Inch

N. P. R.

Right of Way Plat

Wallula to Pendleton

State of Oregon County of Umatilla

Section 1 Township 2 North Range 32 East of Will. Meridian

NOV 1 1960

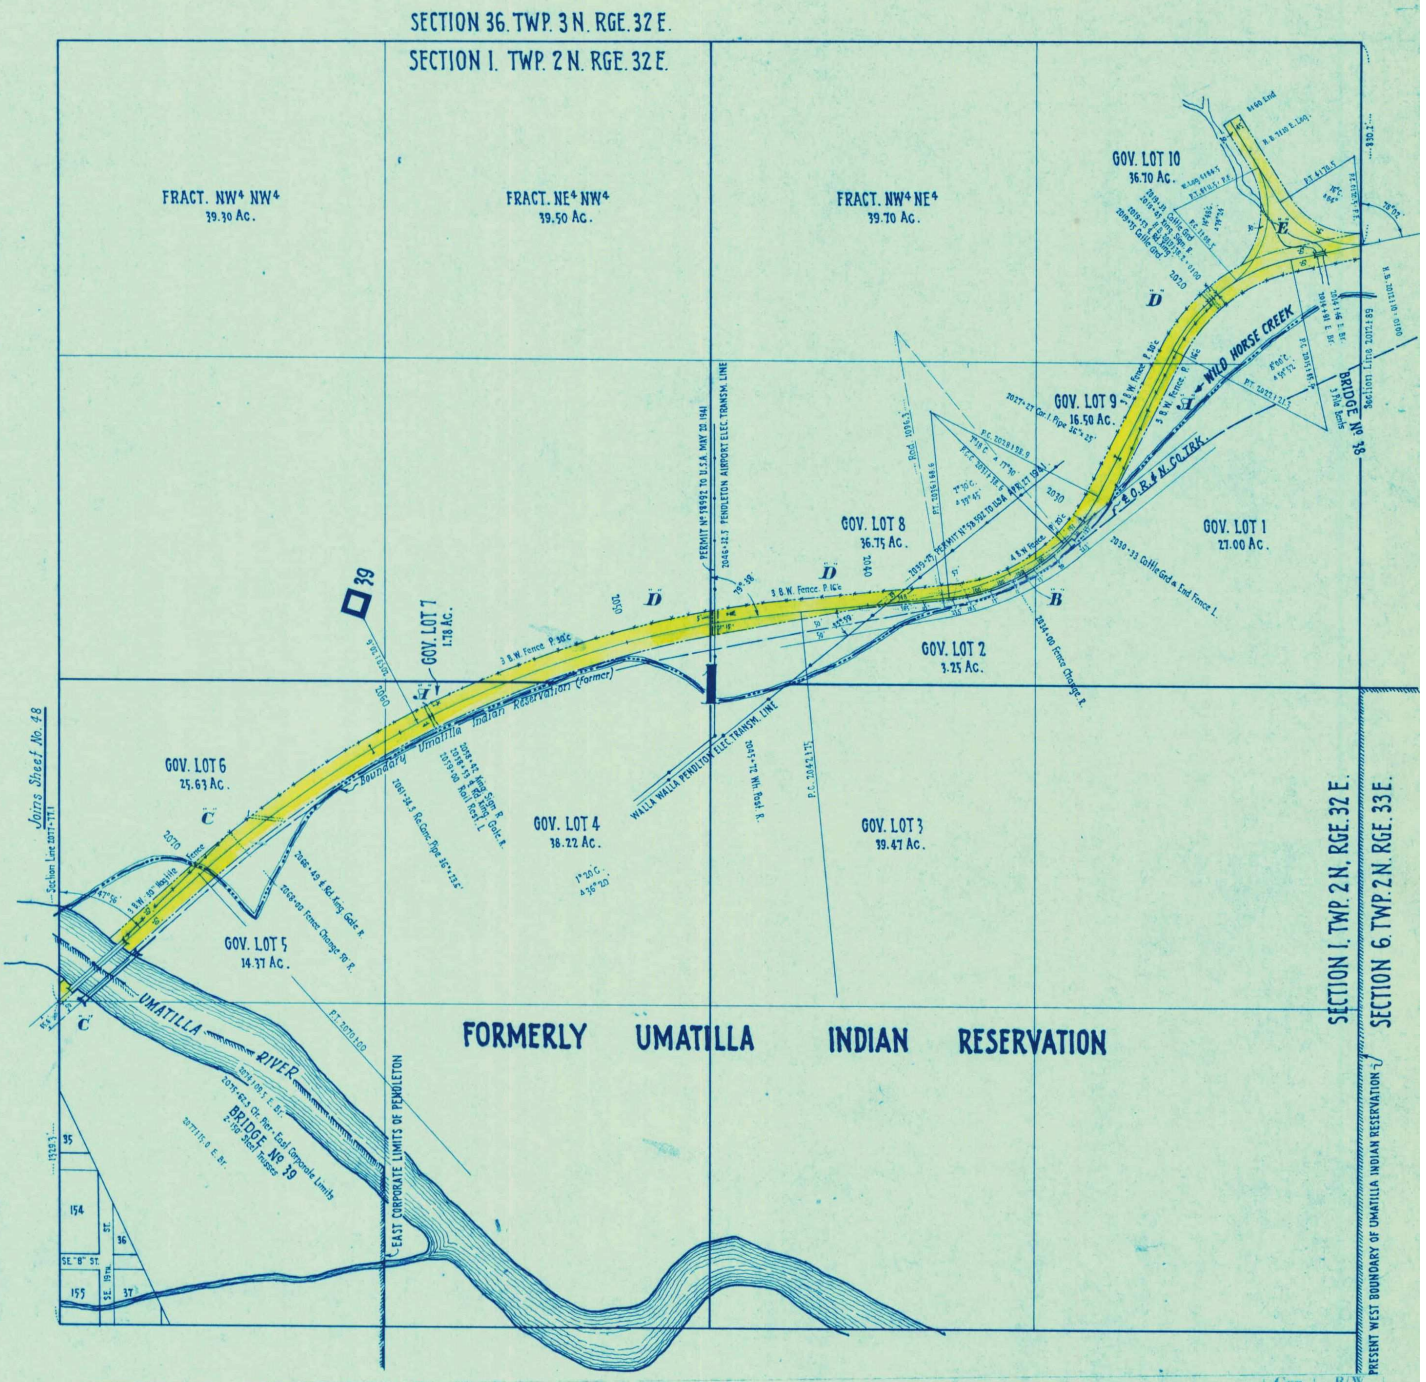

	W. No.	Deed No.	Grantor	Grantee	Title	Acres	Date	Recorded	Brief Description	Cor. File	R/W Memo.
A		54	J. A. Marston	Oregon & Wash. Territory R. R. Co.	Q.C. Deed		June 26, 1889	June 11, 1889 Vol. W. Deeds P. 240	100' R/w across Gov. Lot 7 & SE¼ NE¼ Strip in the S½ NE¼ lying sly of line 50' nly of ℄ O.R.&N. Co. trk & nly of line 10 sly of ℄ N.P. trk.		
B		72	Oregon Railroad & Nav. Co.	do.	B & S. Deed		June 4, 1890	June 26, 1890 2 261			
C		73	W. S. Byers and wife	do.	R/w Deed		Oct. 12, 1891	Oct. 13, 1891 5 457	100' R/w across Fractl. W½ SW¼.		
D					Adverse Possession						
E	11443	140	Earl J. Sievers, bachelor	N. P. Ry. Co.	War. Deed	1.85	Sept. 20, 1941	Dec. 8, 1941 160 358	100' R/w across Gov. Lots 10, 8 & SE¼ NW¼ except O.R.&N. R/w. Wye trk. R/w in Gov. Lot 10 nly of 100' R/w. Ry. Co. to furnish & maint. grade xing. of ely. leg. of wye trk.	21162	156/41
F											
G											
H											
I											
J											
K											
L											
M											