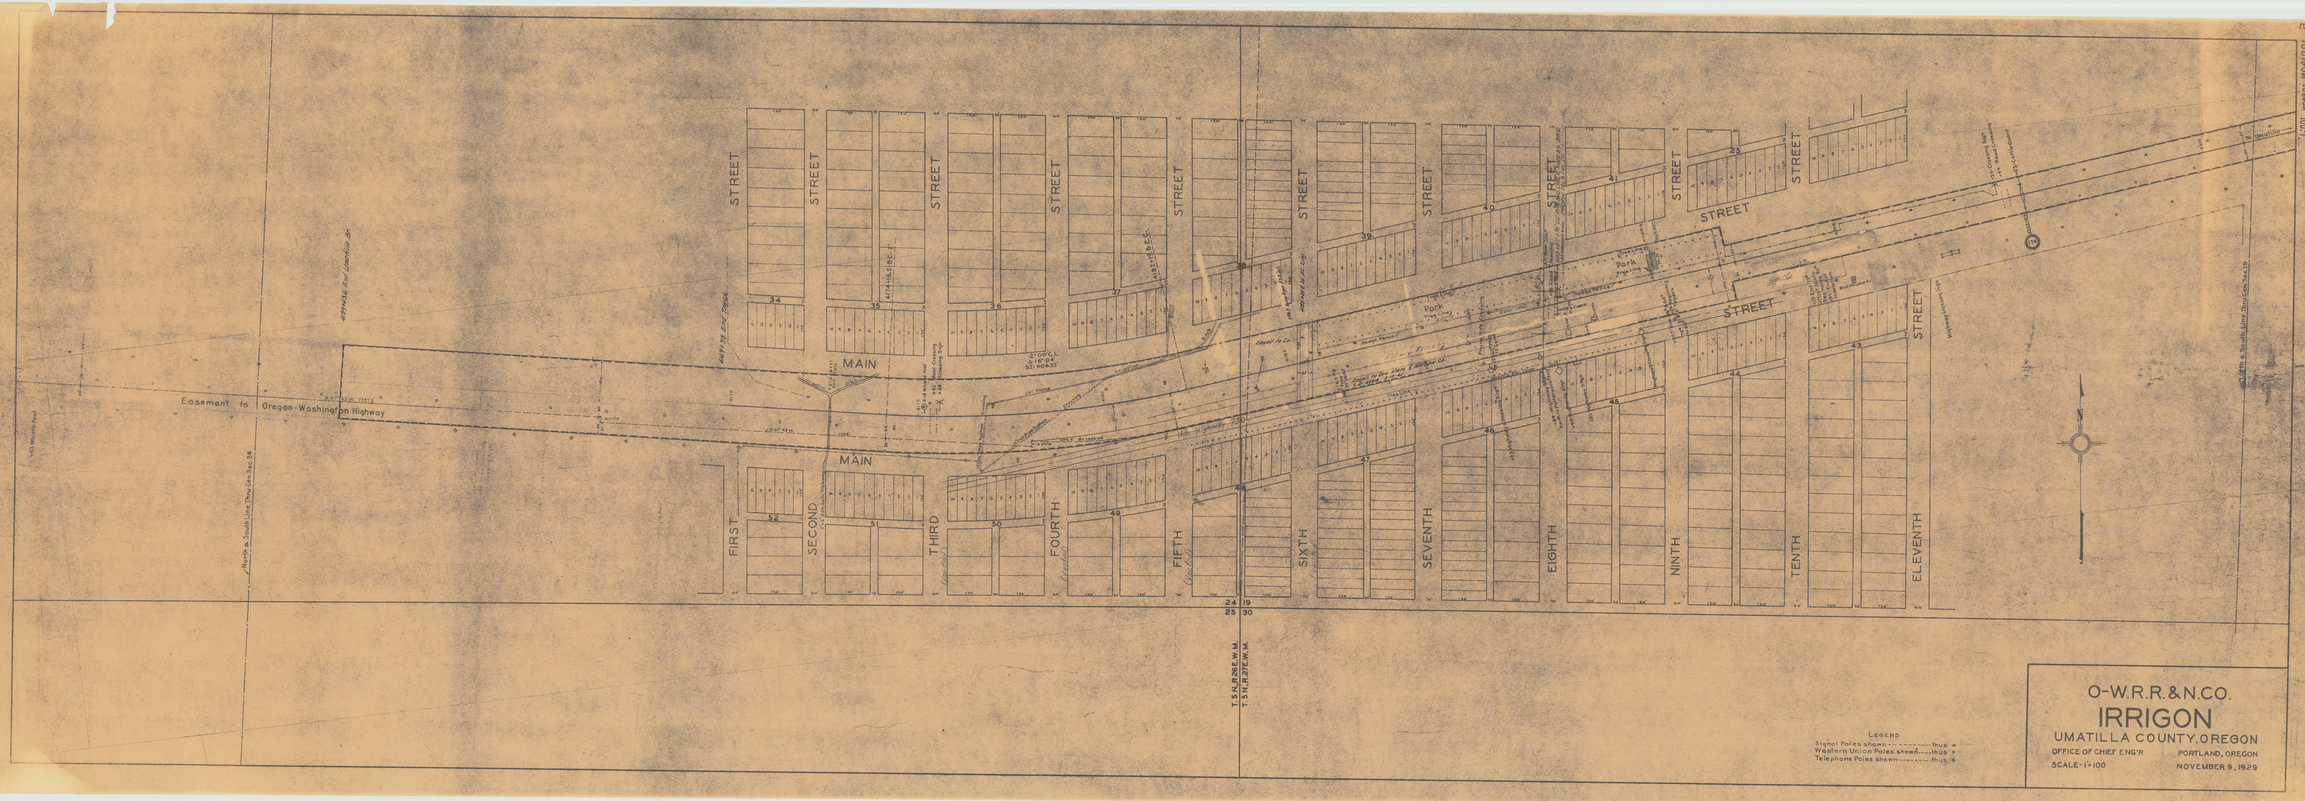
O-W.R.R.&N.CO.
IRRIGON
UMATILLA COUNTY, OREGON
OFFICE OF CHIEF ENG'R
PORTLAND, OREGON
SCALE-1"=100
NOVEMBER 9, 1929
LEGEND
Signal Poles shown----------thus
Western Union Poles shown----thus
Telephone Poles shown--------thus
FIRST STREET
SECOND STREET
THIRD STREET
FOURTH STREET
FIFTH STREET
SIXTH STREET
SEVENTH STREET
EIGHTH STREET
NINTH STREET
TENTH STREET
ELEVENTH STREET
MAIN STREET
Easement to Oregon-Washington Highway
Park
T.5 N., R.26 E., W.M.
T.5 N., R.27 E., W.M.