N.P.R.

Wallula to Pendleton Right of Way Plat

State of Oregon County of Umatilla

Sec.'s 24 & 19 Township 3 N. Range 32 & 33 E of Willamette Meridian

Scale 400 ft. 1 Inch
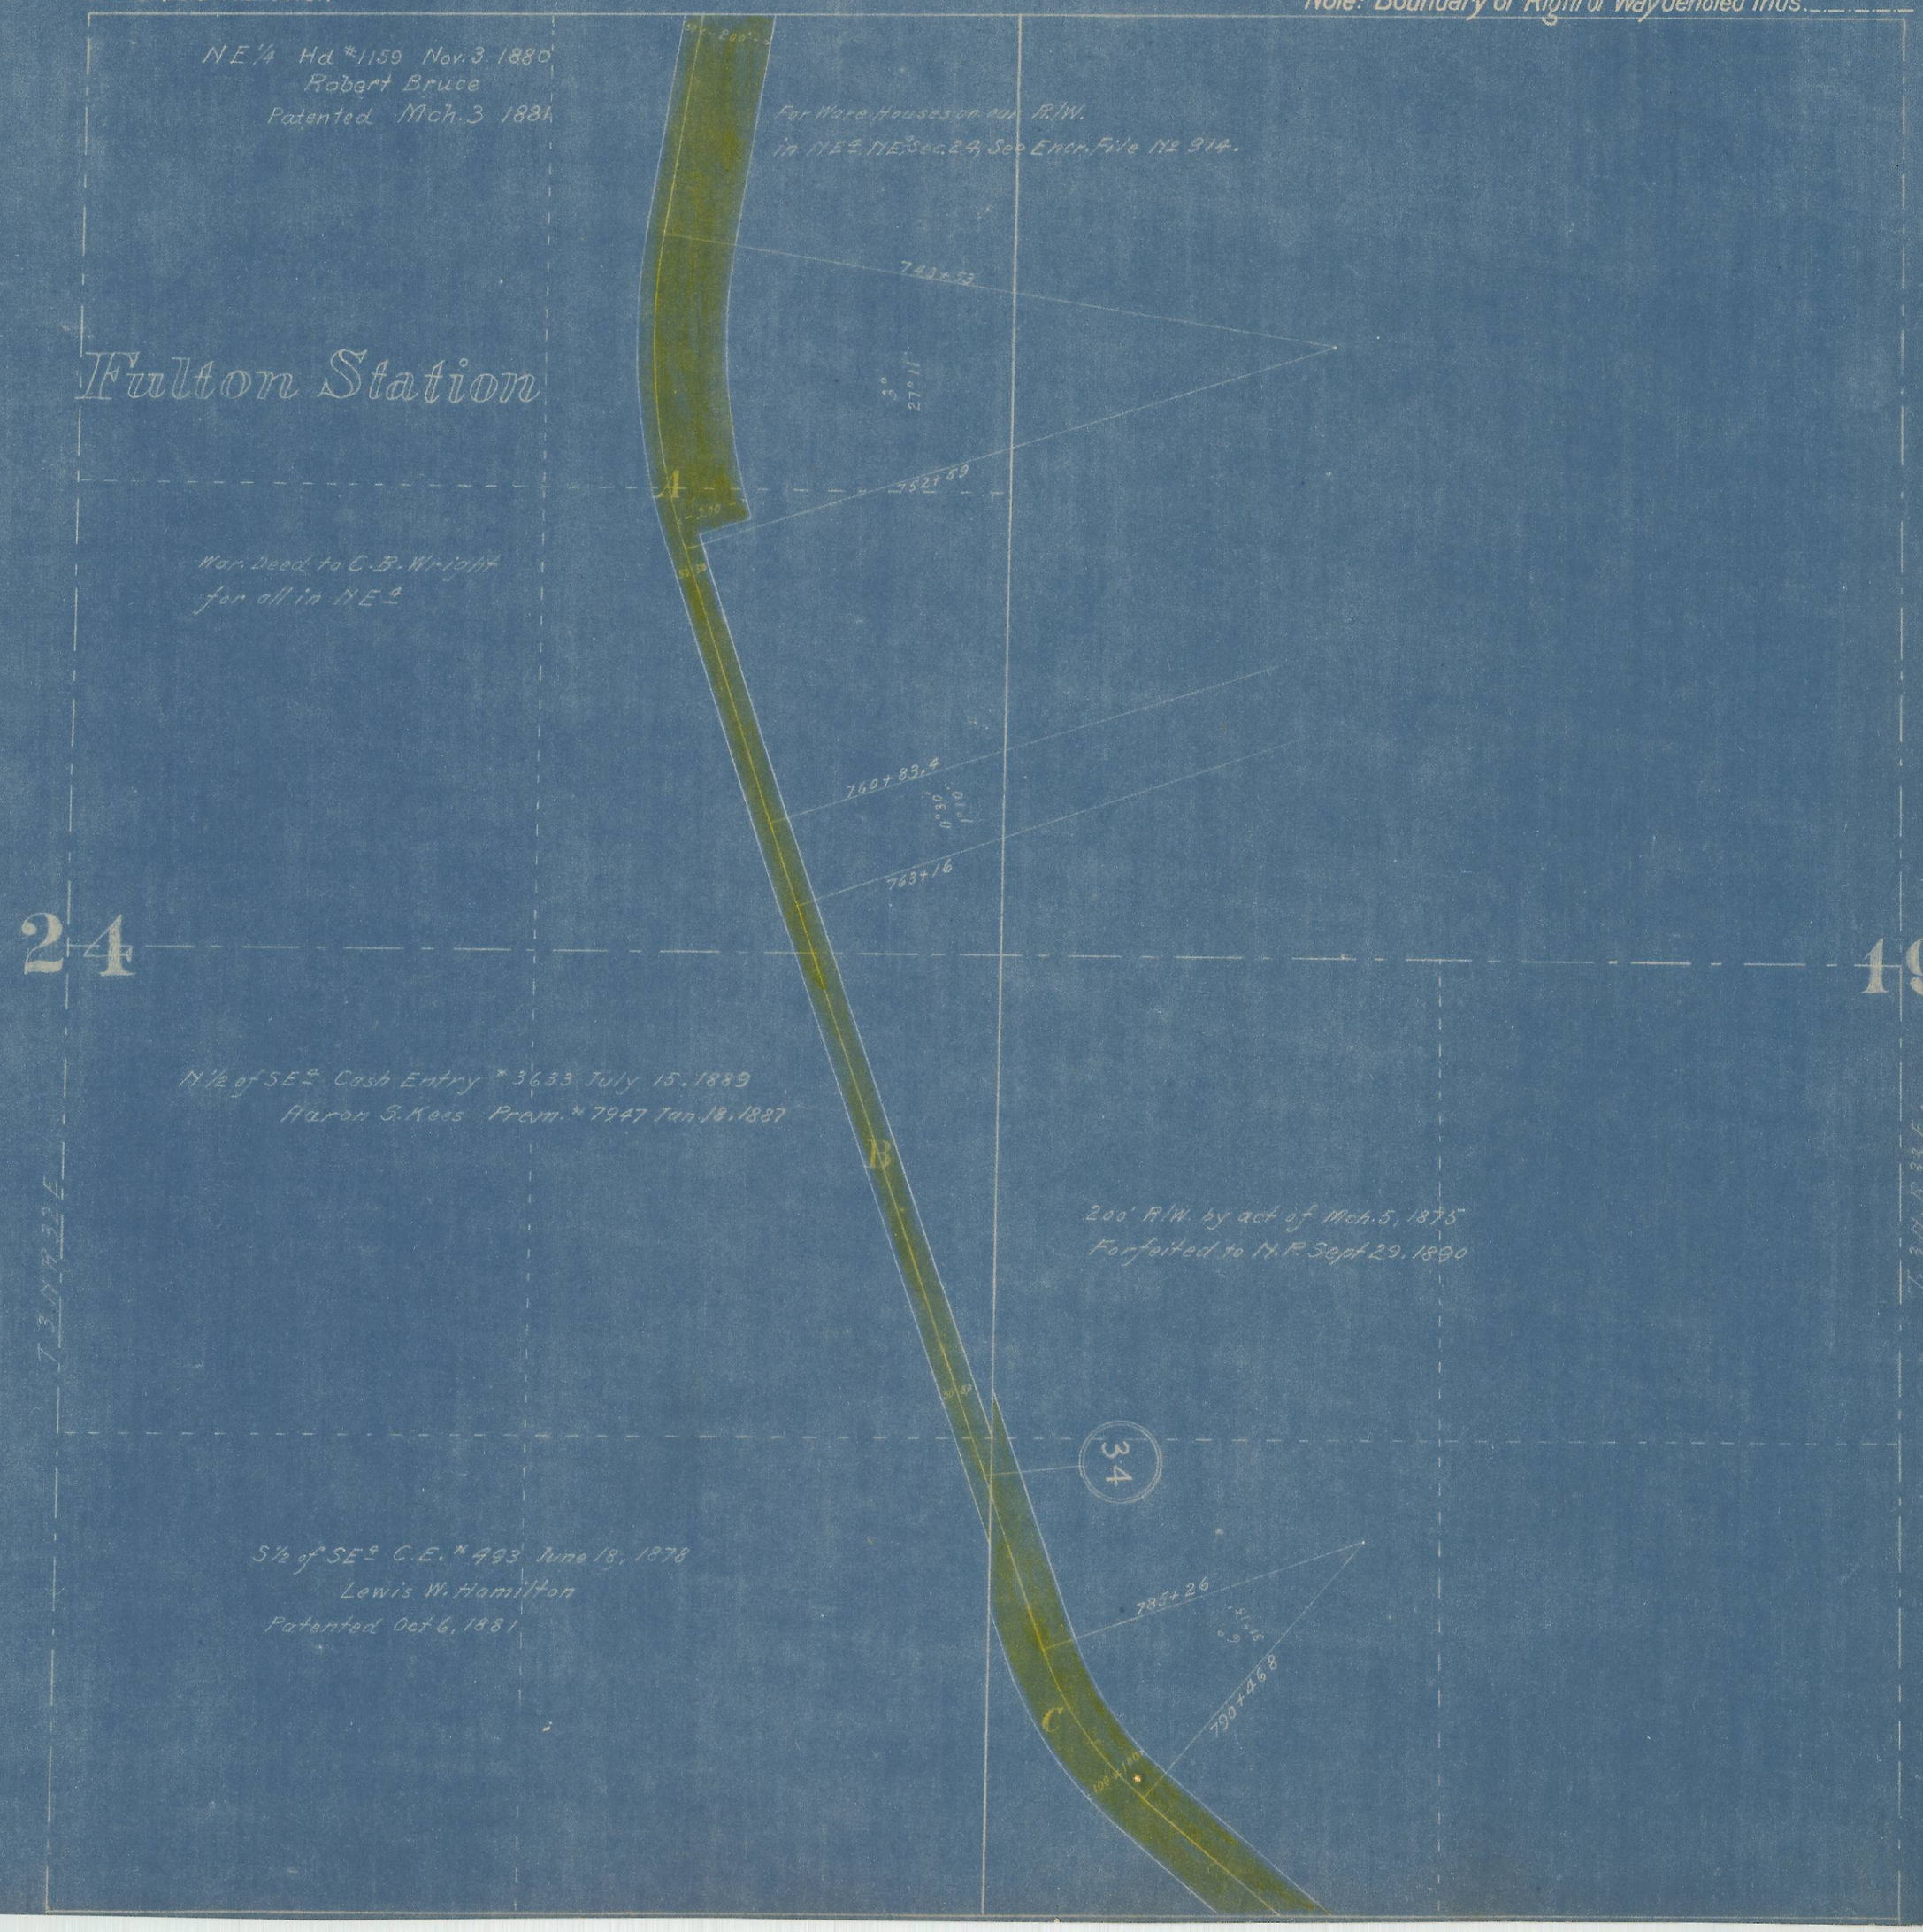
Note: Boundary of Right of Way denoted thus