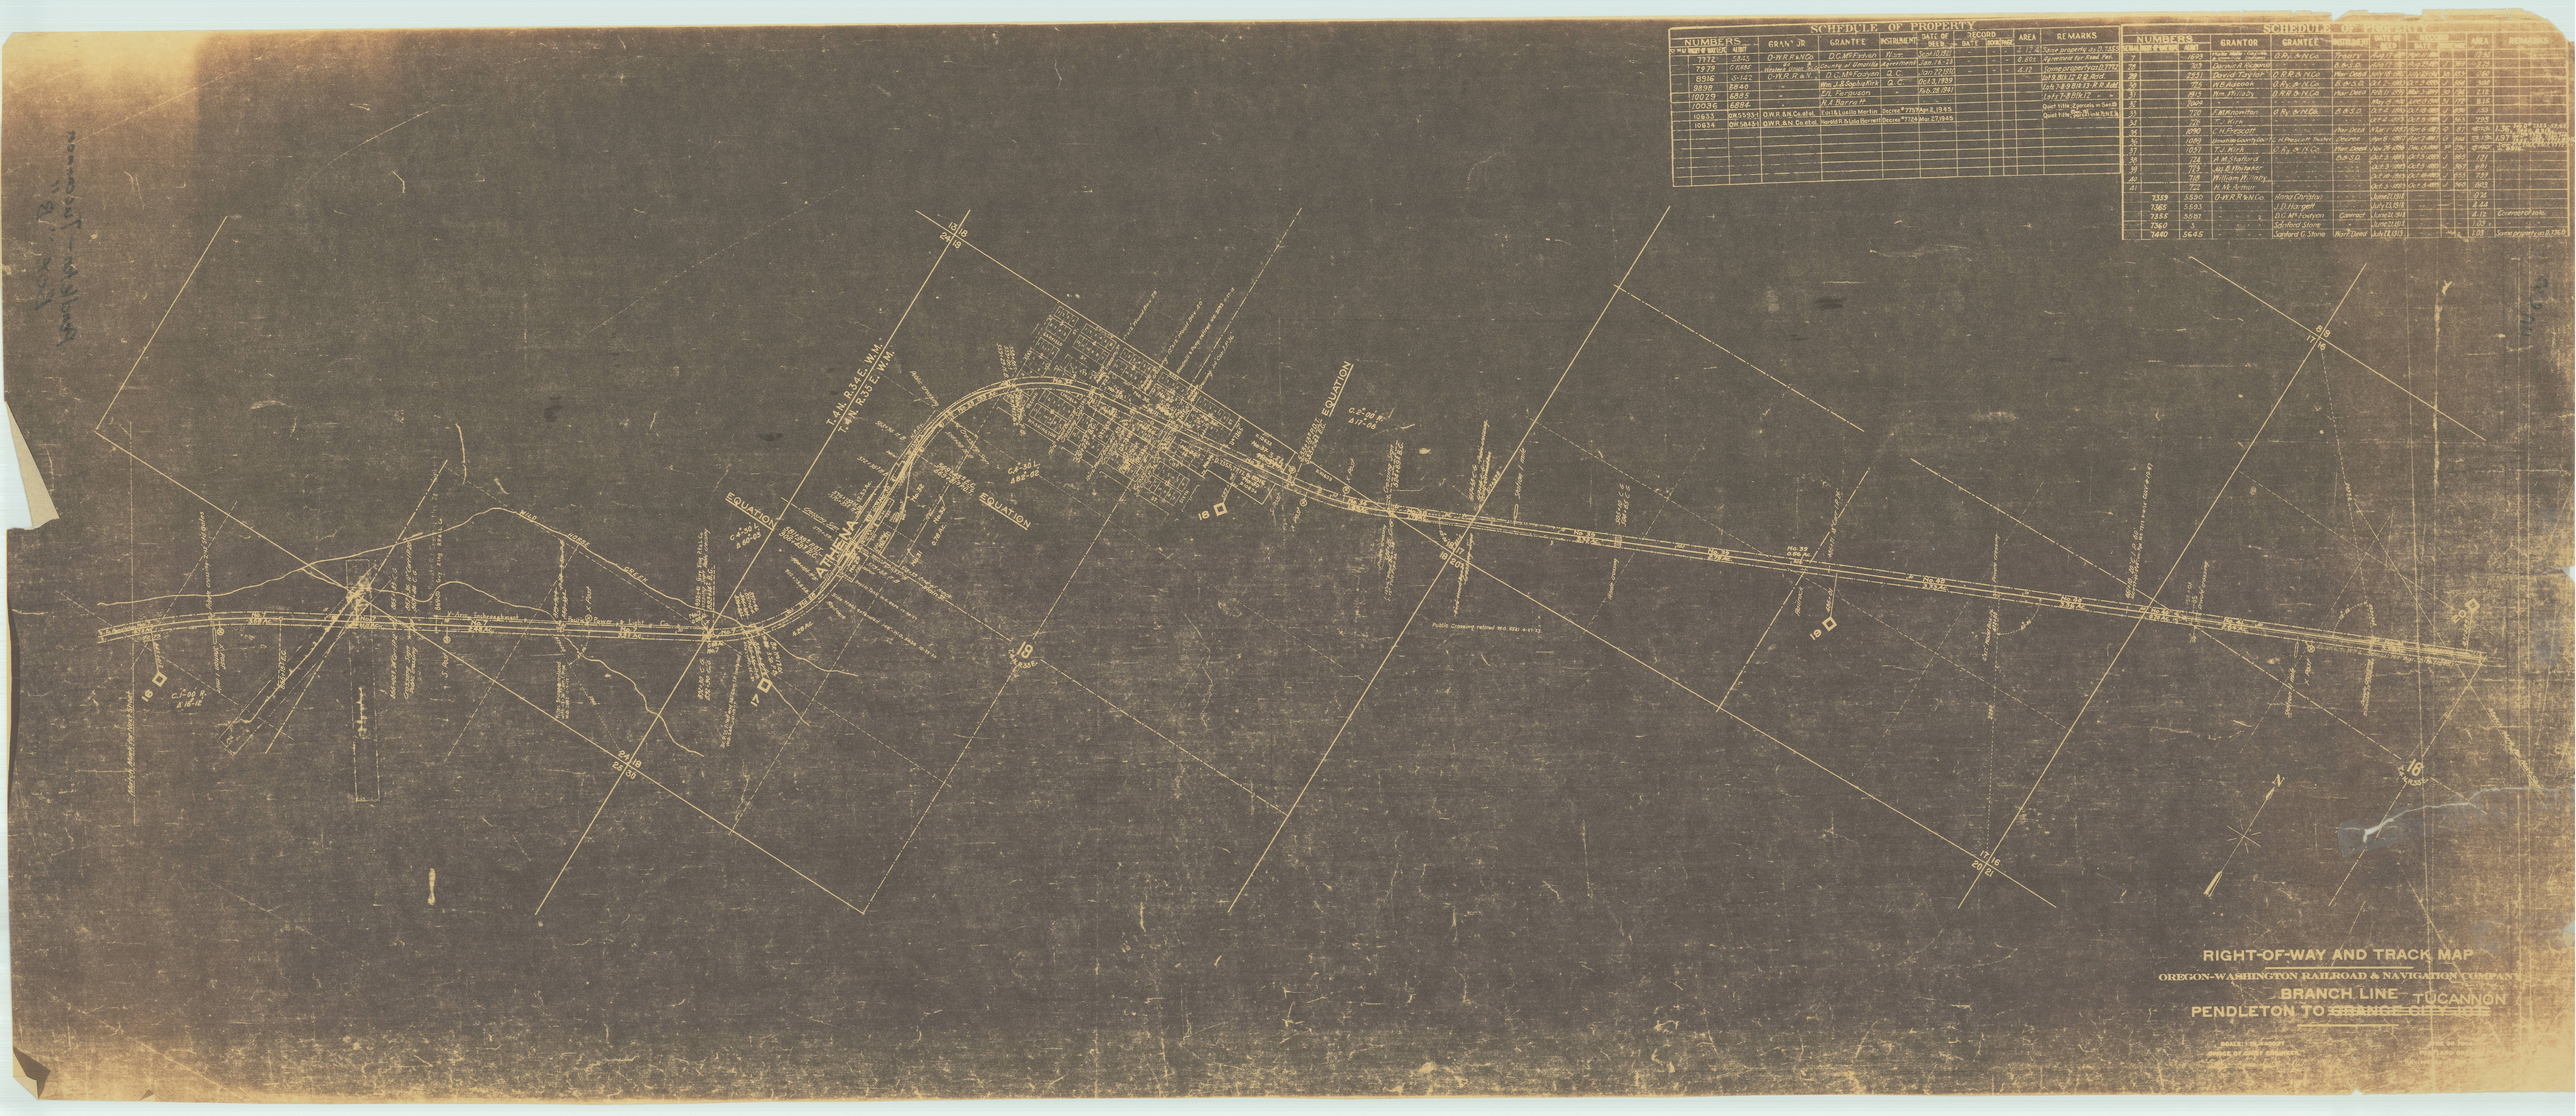

SCHEDULE OF PROPERTY
NUMBERS
GRANTOR
GRANTEE
INSTRUMENT
DATE OF DEED
RECORD
DATE
BOOK
PAGE
AREA
REMARKS
SCHEDULE OF PROPERTY
NUMBERS
GRANTOR
GRANTEE
INSTRUMENT
DATE OF DEED
RECORD
DATE
BOOK
PAGE
AREA
REMARKS
T.4N. R.34E. W.M.
T.4N. R.35E. W.M.
EQUATION
EQUATION
EQUATION
ATHENA
RIGHT-OF-WAY AND TRACK MAP
OREGON-WASHINGTON RAILROAD & NAVIGATION COMPANY
BRANCH LINE
PENDLETON TO ~~ORANGE CITY JCT.~~ TUCANNON