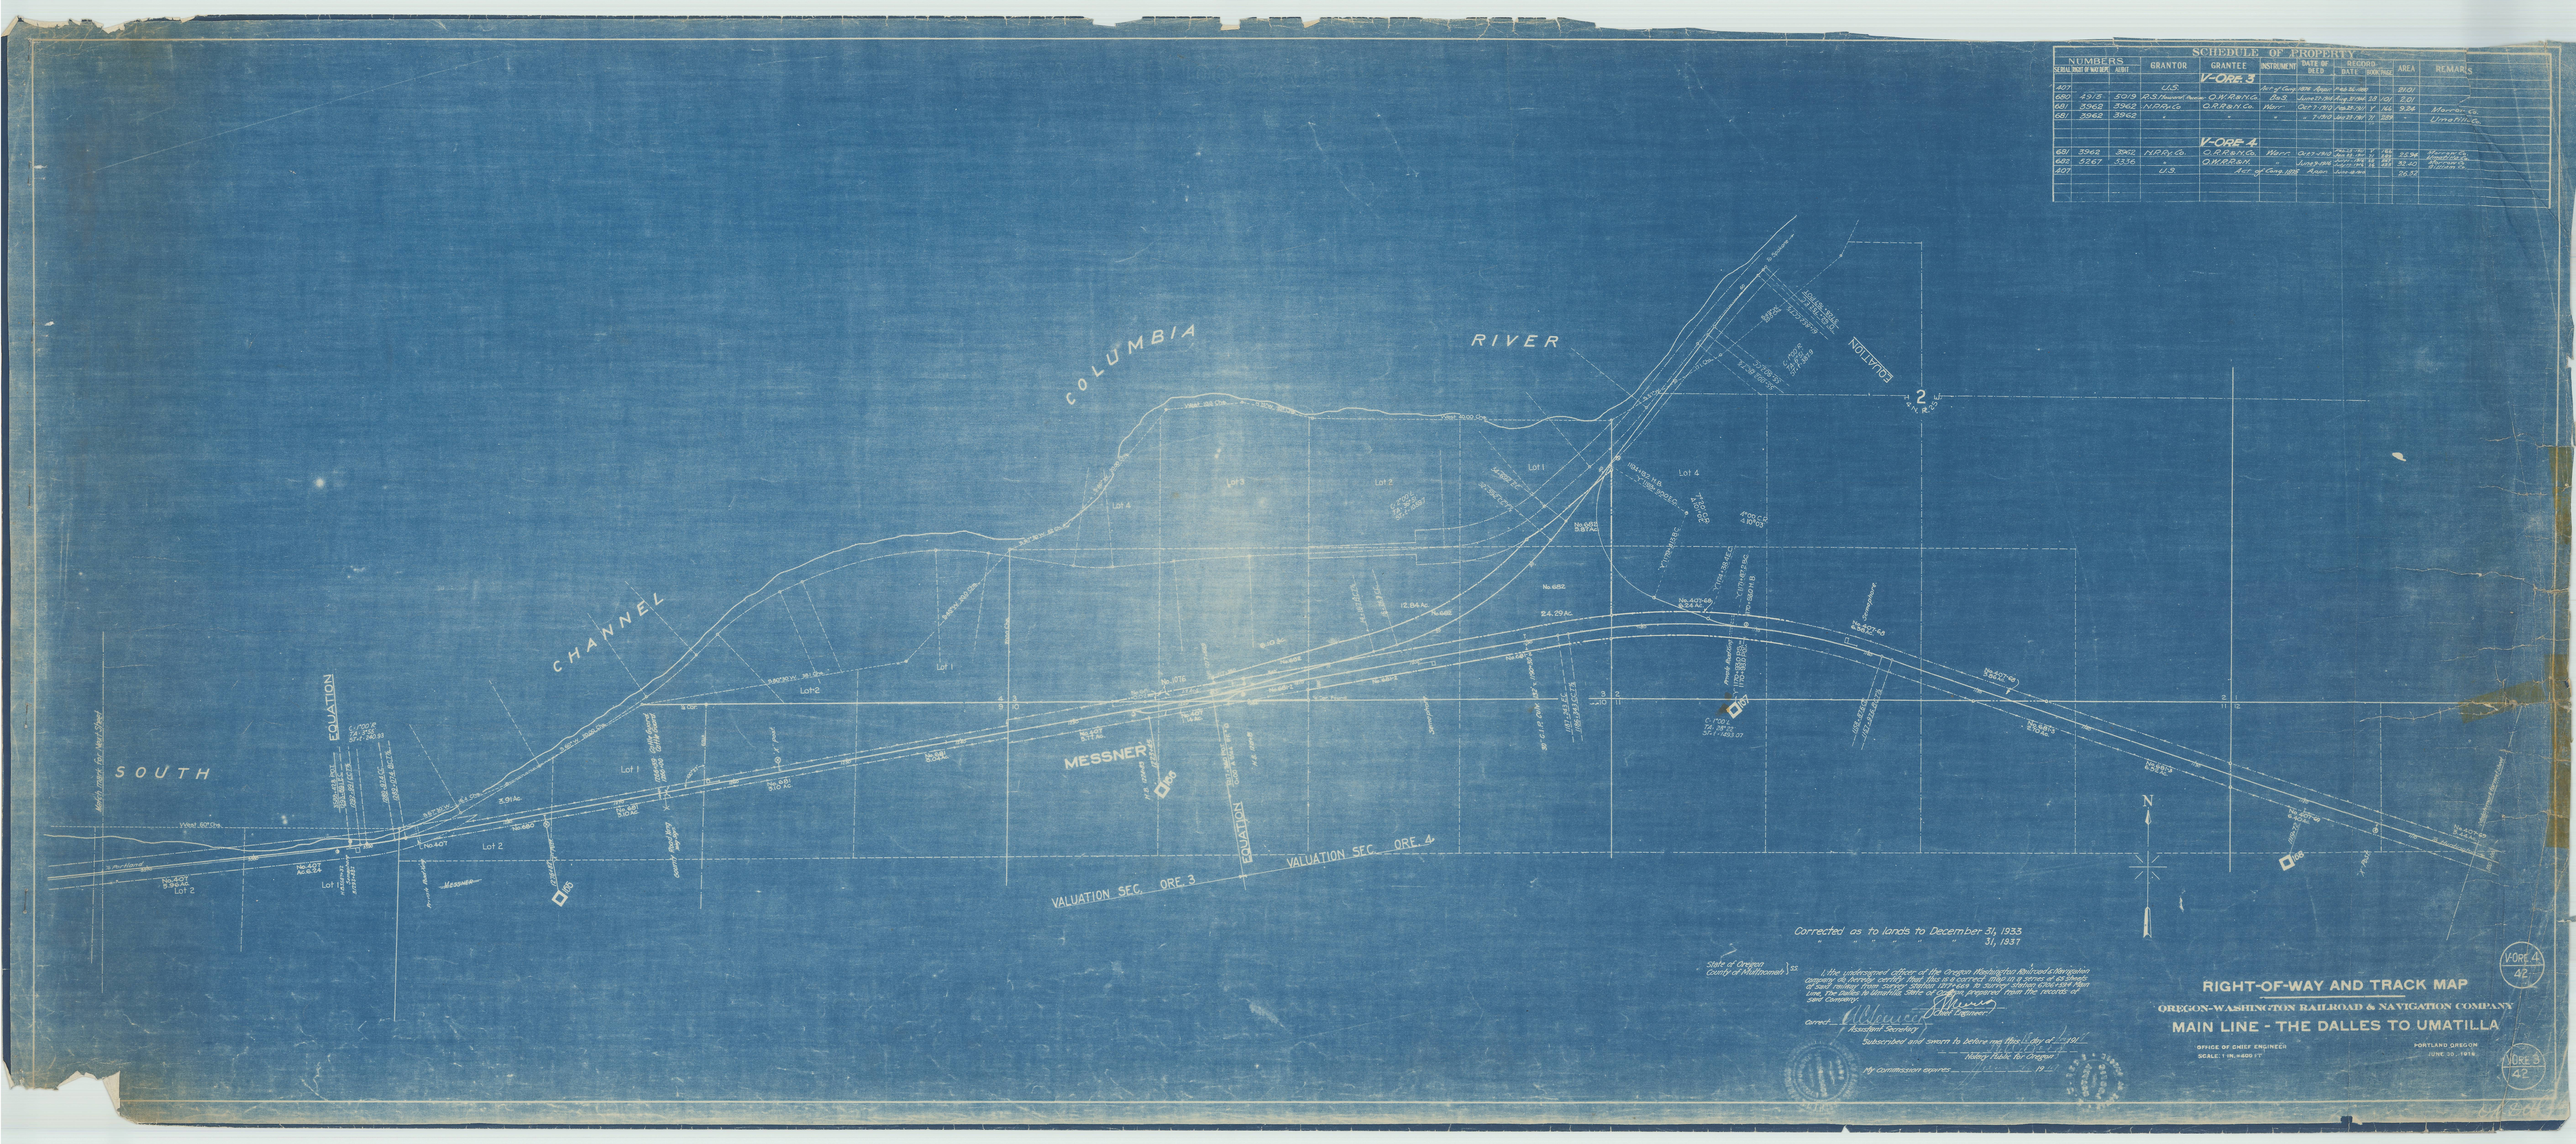
SCHEDULE OF PROPERTY
NUMBERS
SCHEDULE INDEX OF W&O R.R.
AUDIT
GRANTOR
GRANTEE
INSTRUMENT
DATE OF DED.
RECORD
DATE
BOOK
PAGE
AREA
REMARKS
V-ORE. 3
V-ORE. 4
COLUMBIA
RIVER
CHANNEL
SOUTH
MESSNER
EQUATION
VALUATION SEC. ORE. 4
VALUATION SEC. ORE. 3
Lot 1
Lot 2
Lot 3
Lot 4
N
Corrected as to lands to December 31, 1933
" " " " " " 31, 1937
State of Oregon
County of Multnomah
I, the undersigned officer of the Oregon Washington Railroad & Navigation Company do hereby certify that the above is a correct map of a survey of all lands of said railway from survey station 1014+00 to survey station 1060+594 Main Line, The Dalles to Umatilla, State of Oregon, prepared from the records of said Company.
Chief Engineer
Attest
Assistant Secretary
Subscribed and sworn to before me this day of 19
Notary Public for Oregon
My commission expires 19
RIGHT-OF-WAY AND TRACK MAP
OREGON-WASHINGTON RAILROAD & NAVIGATION COMPANY
MAIN LINE - THE DALLES TO UMATILLA
OFFICE OF CHIEF ENGINEER
PORTLAND OREGON
SCALE: 1 IN. = 400 FT.
JUNE 30, 1918.
V-ORE. 4
42
V-ORE. 3
42