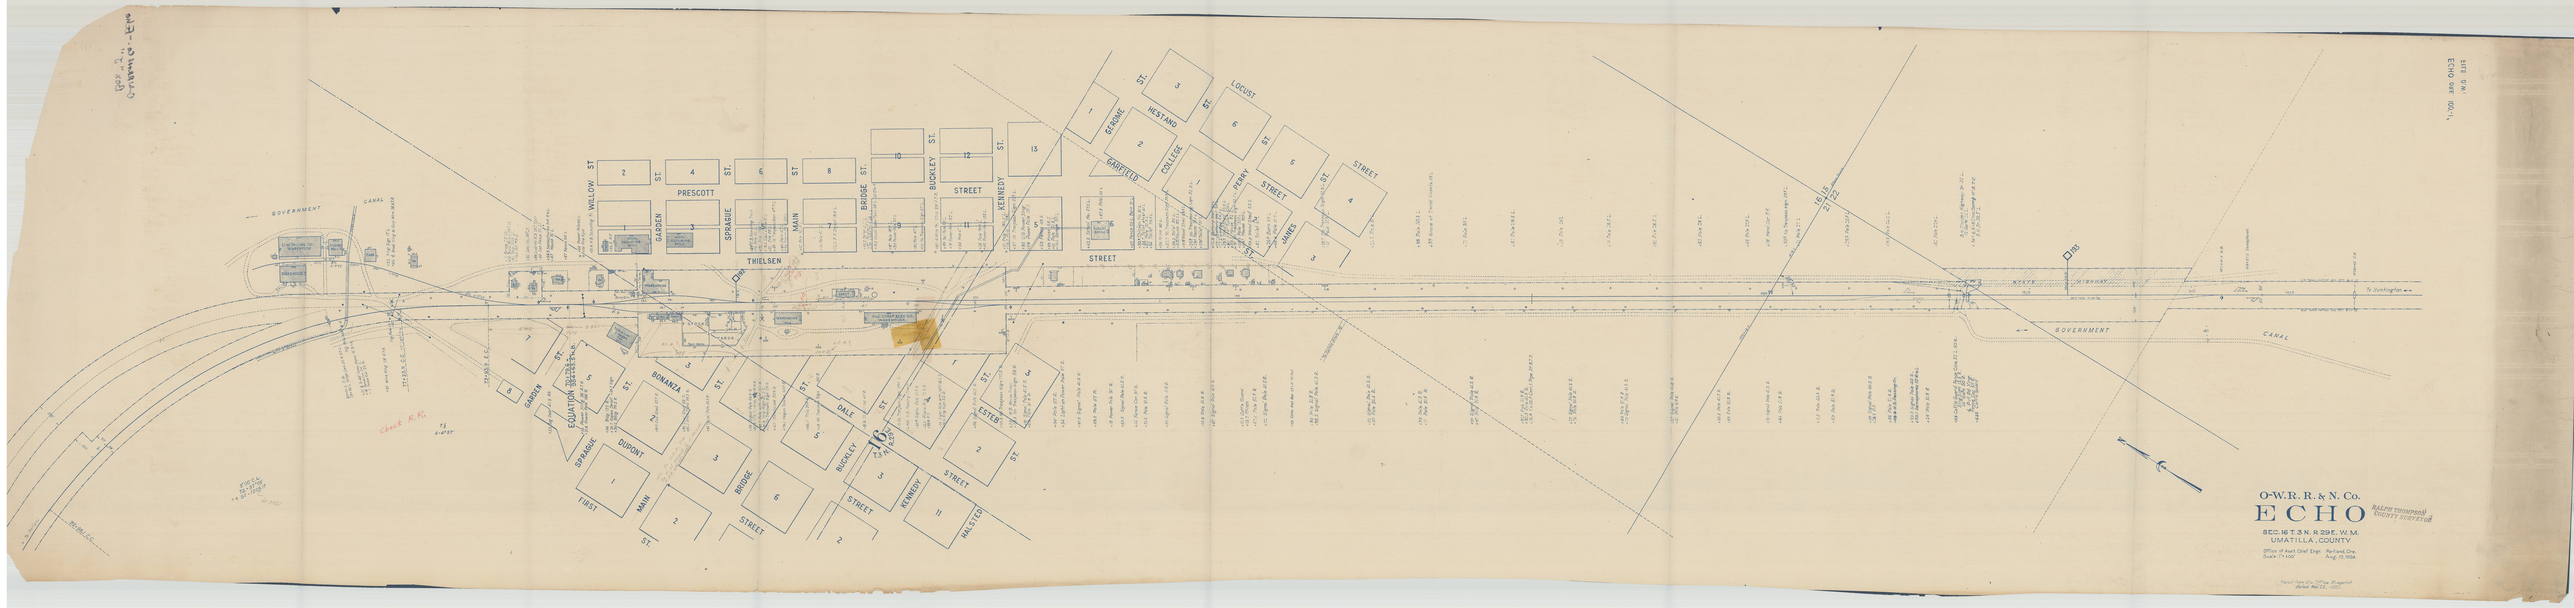
O-W.R.R.&N.Co.
ECHO
SEC. 16 T. 3 N. R. 29 E. W.M.
UMATILLA COUNTY
Office of Asst Chief Engr. Portland, Ore.
Scale 1" = 100'
Aug. 19, 1904
WARD THOMPSON
COUNTY SURVEYOR
GOVERNMENT
CANAL
WILLOW ST
PRESCOTT
GARDEN
SPRAGUE
MAIN
THIELSEN
BRIDGE ST.
BUCKLEY ST.
KENNEDY
STREET
GERDME
HESTANG
GARFIELD
COLLEGE
LOCUST
PERRY
JAMES
EQUATION
BONANZA
DALE
ESTES
DUPONT
FIRST
MALSTOM
To Huntington
Check R.R.
16
21
22
15
10
STATE HIGHWAY
BRIDGE
ECHO SHEET 1 OF 1
W.O. 3141