OREGON STATE HIGHWAY DEPARTMENT

Located Line

MISSION - OLD OREGON TRAIL HIGHWAY SECTION

UMATILLA MISSION HIGHWAY

UMATILLA COUNTY

Scale: 1 inch = 100 feet

Traced by V.A.B. May, 1959

GRID BEARINGS-NORTH ZONE

DRG. NO. 8B-14-20

← See 8B-13-9

T. 2N., R.35E., W.M.

8B-14-20

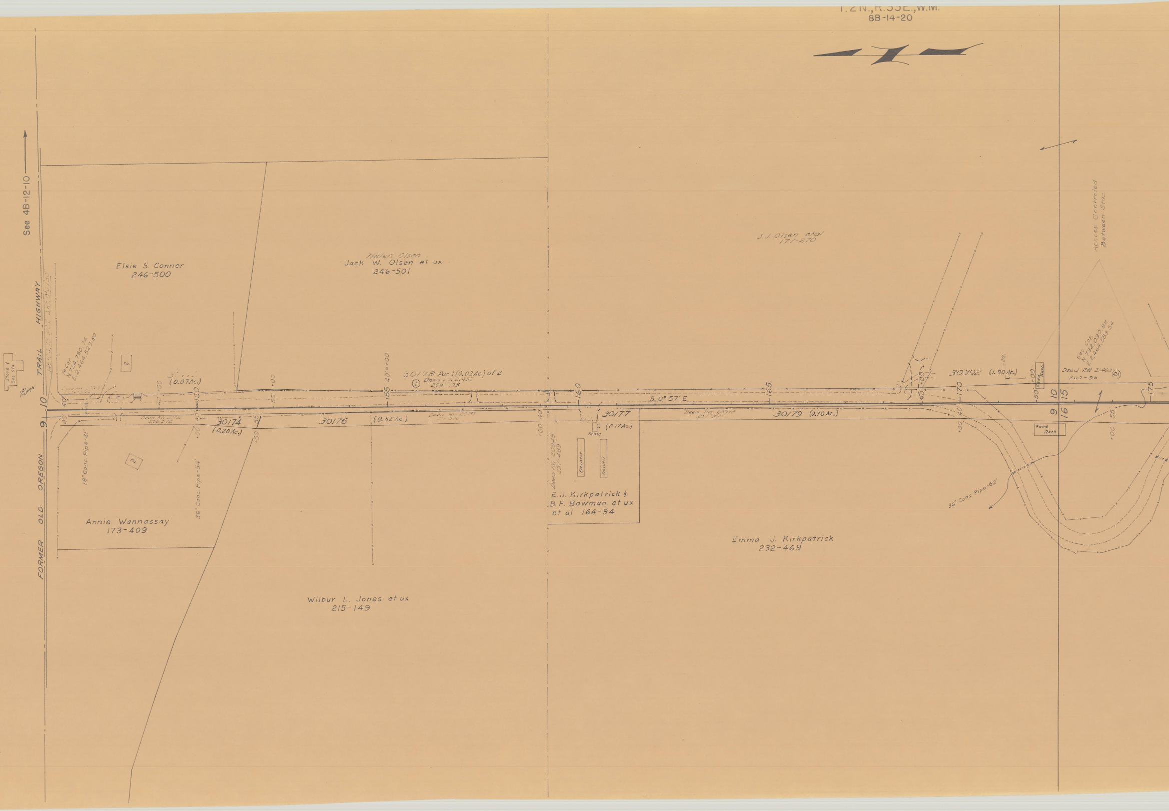
See 4B-12-10
FORMER OLD OREGON TRAIL HIGHWAY
Store & Gas Sta
Pumps
Ho.
¼ Cor. N 734,750.74 E 2,464,529.50
Elsie S. Conner
246-500
Helen Olsen
Jack W. Olsen et ux
246-501
S.J. Olsen etal
177-210
(0.07Ac.)
30178 Par. 1 (0.03Ac.) of 2
① Deed R.W. 21457
259-125
Deed RW 20752
256-572
30174
(0.20Ac.)
30176
(0.52 Ac.)
Deed RW 20793
256-576
18" Conc. Pipe-31'
36" Conc. Pipe-54'
Annie Wannassay
173-409
Wilbur L. Jones et ux
215-149
Deed RW 20948
257-489
30177
(0.17Ac.)
Scale
Elevator
Elevator
E. J. Kirkpatrick &
B. F. Bowman et ux
et al 164-94
S. 0° 57' E.
Deed RW 20978
257-300
30179 (0.70 Ac.)
30392 (1.90Ac.)
Feed Rack
Feed Rack
Sec. Cor. N 732,090.88 E 2,464,589.54
Deed RW 21460 (RA)
260-96
Access Controlled Between Stas.
36" Conc. Pipe-52'
Emma J. Kirkpatrick
232-469
150
155
160
165
170
175
10
9
15
16
40'
50'
55'

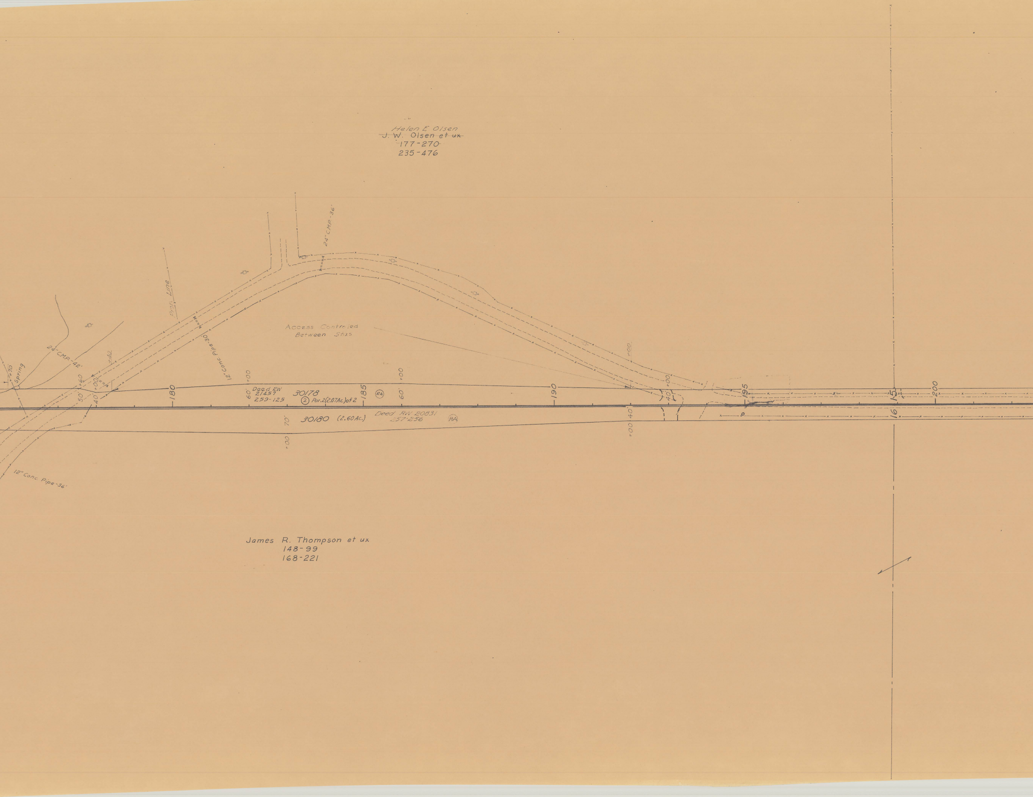
Helen E Olsen
~~J. W. Olsen et ux~~
~~177-270~~
235-476
24" CMP-36'
Pipe Line
Access Controlled
Between Stas
24" C.M.P.-42'
12" Conc. Pipe-30'
Spring
+70
+60
50'
+00
40'
+42
180
+00
60'
Deed RW
21457
259-125
30178
② Por.2(2.07Ac.)of 2
185
RA
+00
60'
190
+00
40'
195
15
16
200
70'
+00
30180 (2.60Ac.)
Deed RW 20831
257-256
RA
+00
40'
12" Conc. Pipe-36'
James R. Thompson et ux
148-99
168-221

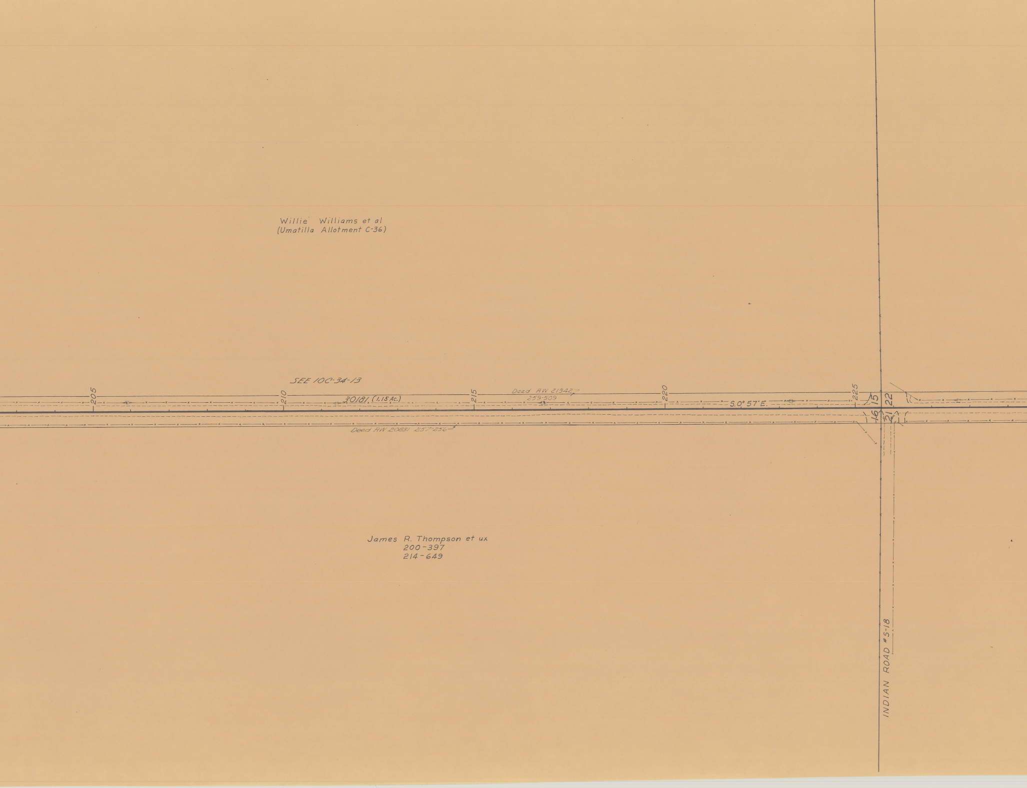
Willie Williams et al
(Umatilla Allotment C-36)
SEE 10C-34-13
205
210
215
220
225
30181 (1.15 Ac.)
Deed RW 21342
259-509
S.0° 57' E.
Deed RW 20831 257-256
15
22
16
21
James R. Thompson et ux
200-397
214-649
INDIAN ROAD #5-18

8B-14-20

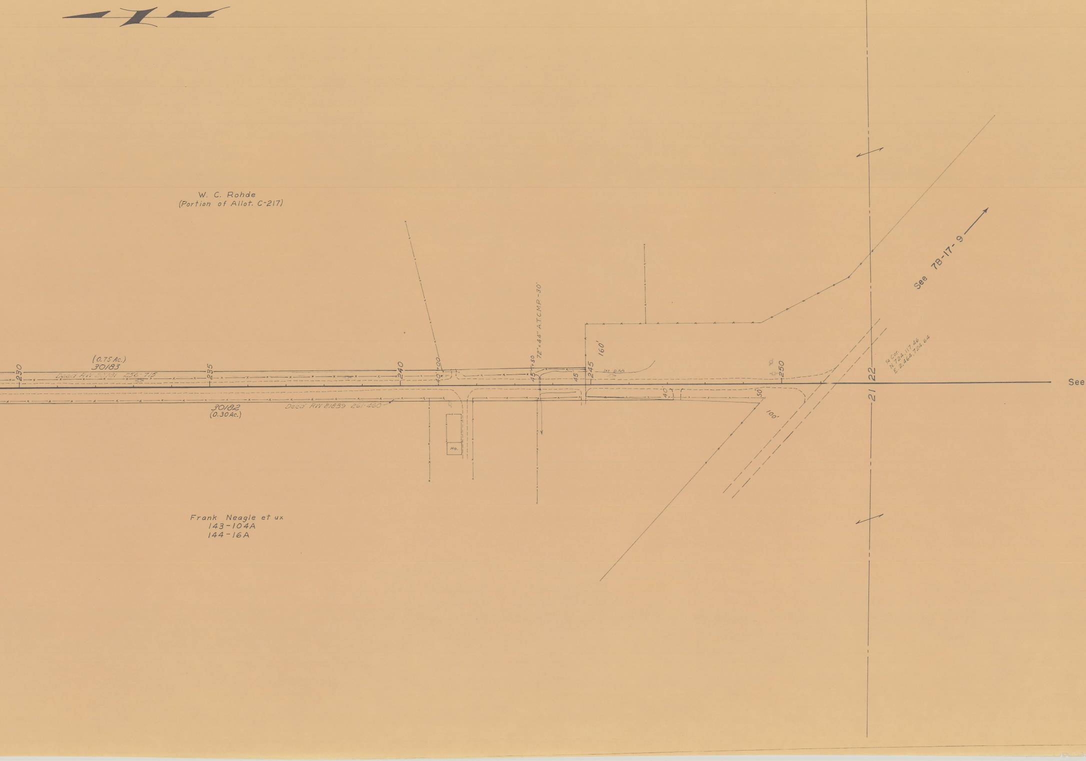
W. C. Rohde
(Portion of Allot. C-217)
(0.75 Ac.)
30183
Deed R/W 20781 256-715
230
235
240
40' +00
45' +50
72" x 44" A.T.C.M.P. -30'
45'
245
160'
Irr. Ditch
250
22
21
1/4 Cor.
N 724,117.46
E 2,464,724.64
See 7B-17-9
See
30182
(0.30 Ac.)
Deed R/W 21839 261-460
Ho.
40'
50'
100'
Frank Neagle et ux
143-104A
144-16A

8B-7-24 ⟶

MISSION-OLD OREGON TRAIL HIGHWAY SEC.
May, 1959
Drg. No. 8B-14-20